DCBLKPLN

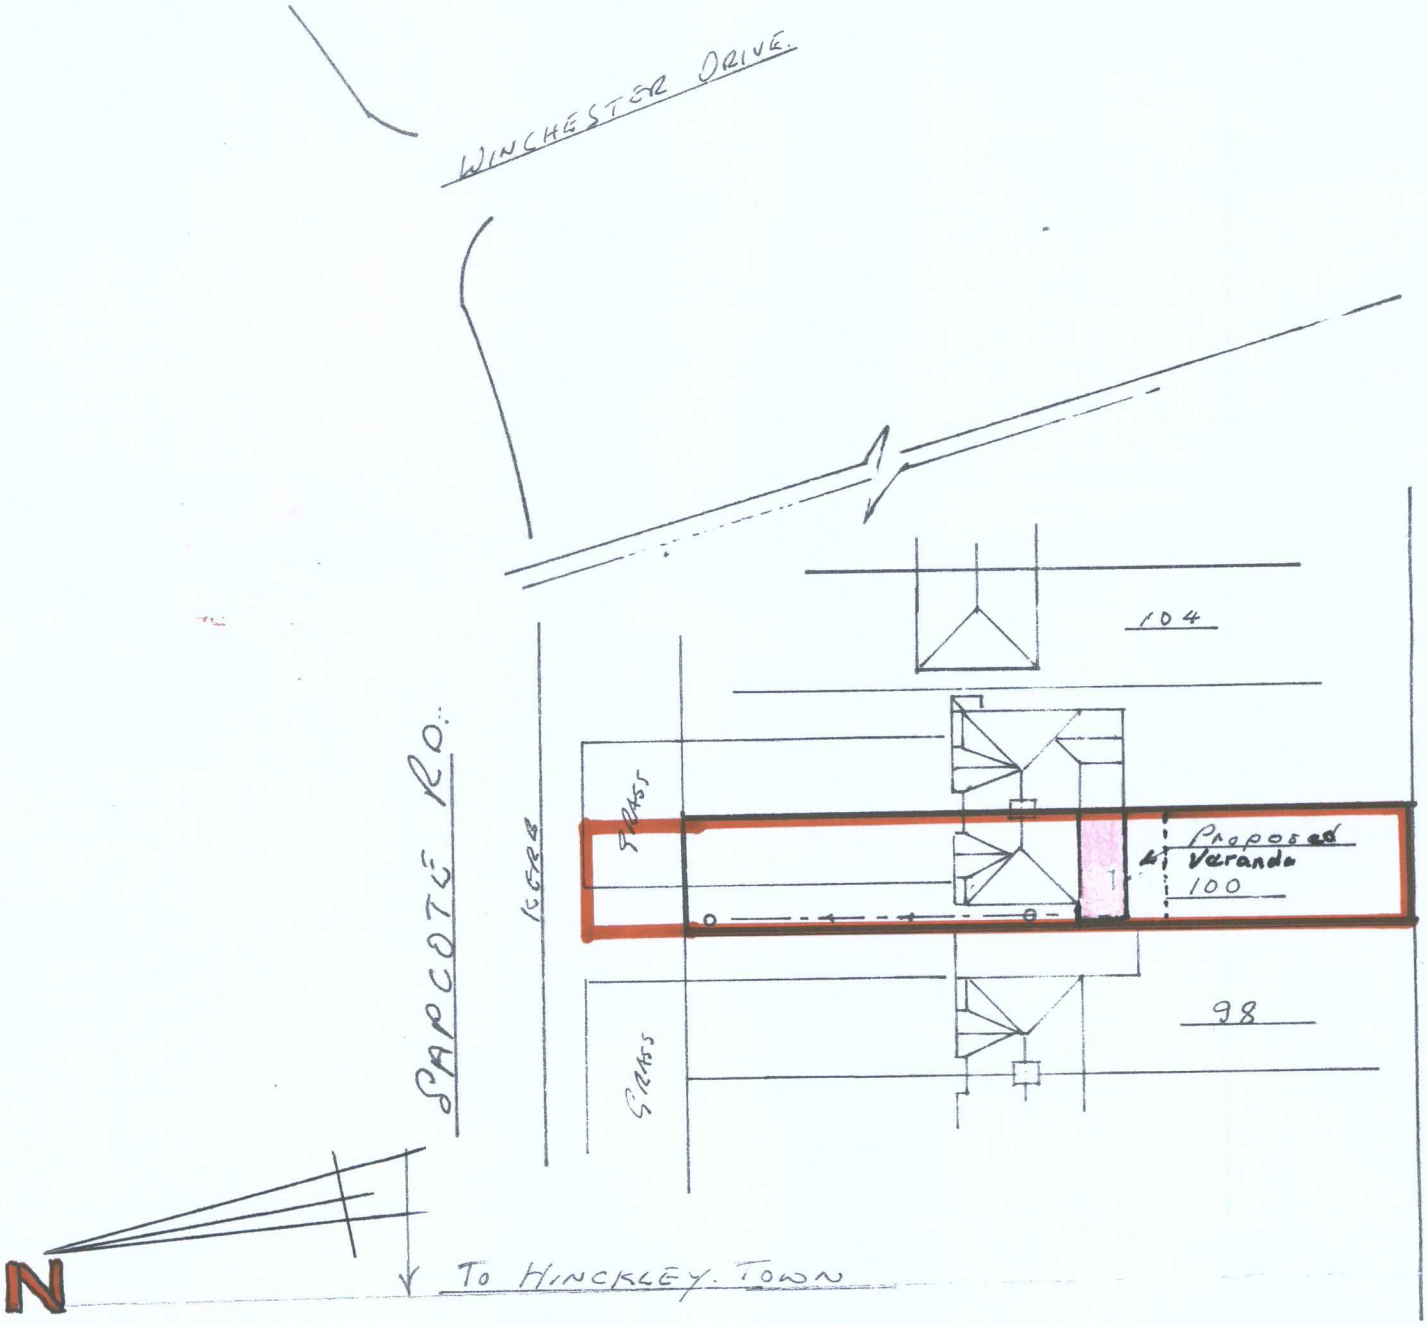

BLOCK PLAN 1:500

SITE LOCATION PLAN FOR MR & MRS K KILGALLON
PROPOSED REAR EXTENSION AT 100 SAPCOTE ROAD HINCKLEY.