




INDICATIVE STREET SCENE A-A



INDICATIVE STREET SCENE B-B



INDICATIVE STREET SCENE C-C

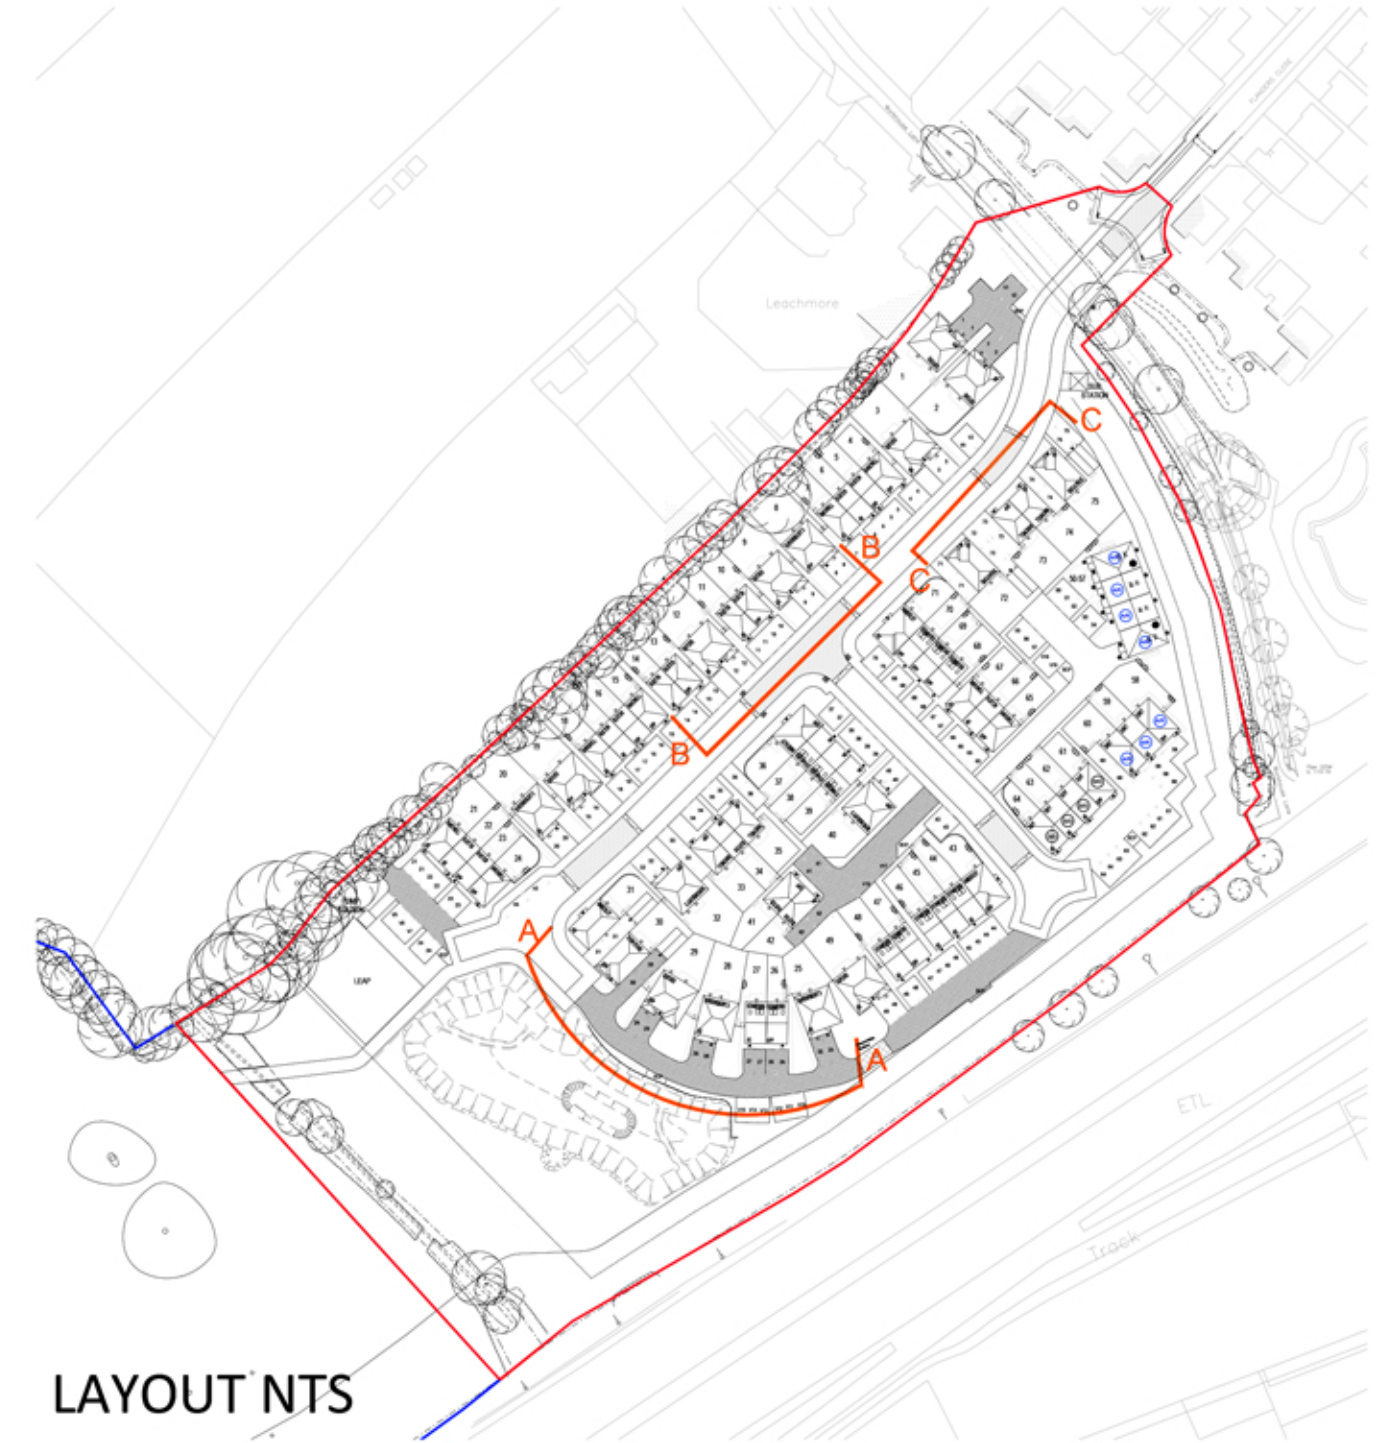

LAYOUT NTS

Revision	Date	Amendment	Initials
Drawing Status			
PRELIMINARY PLANNING CONSTRUCTION			☒
Development			
BURBAGE FIELD FARM			
Location			
BURBAGE			
Marketing Name			
Drawing Title			
STREET SCENES			
Drawing Number			
1693-08-02-212			
Revision	Scale @A2	1:200	
Drawn By	DL	Date Started	JULY 26
Checked by		Date	



Redrow Homes Midlands
Redrow House, Kinsall Green, Wilnecote, Tamworth
Staffordshire B77 5PX
Tel: 01827 260600 Fax: 01827 262454 Web: www.redrow.co.uk

Legal Disclaimer TBC

This layout has been designed after due consideration of our Context & Constraints Plan

BURBAGE FIELD FARM, BURBAGE - STREET SCENES