

PRELIMINARY

- General Notes
- DO NOT SCALE.
 - This drawing is to be read in conjunction with all other relevant drawings and details.
 - Should there be any conflict between the details indicated on this drawing and those on other drawings the Engineer should be informed PRIOR to construction on site.
 - Until Technical Approval has been obtained from the relevant Authority, it should be understood that all drawings issued are Preliminary and NOT for construction. Should the Contractor commence site work prior to such approval being given it is entirely at their own risk.
 - Sketch proposals are for illustrative purposes only & as such are subject to detailed site investigation including ground conditions / contaminants, drainage, design & planning/density negotiations.
 - All dimensions are in millimetres unless otherwise stated.


NOTES

- This drawing is PRELIMINARY only and is not to be used for Construction.
- This drawing to be read in conjunction with all other relevant Engineers and Architect's details.
- All work is to be carried out in accordance with the current British Standards, codes of practice, and building regulations.


LEGEND

Development Boundary


Sections
Topographical Survey Profile
Design Profile

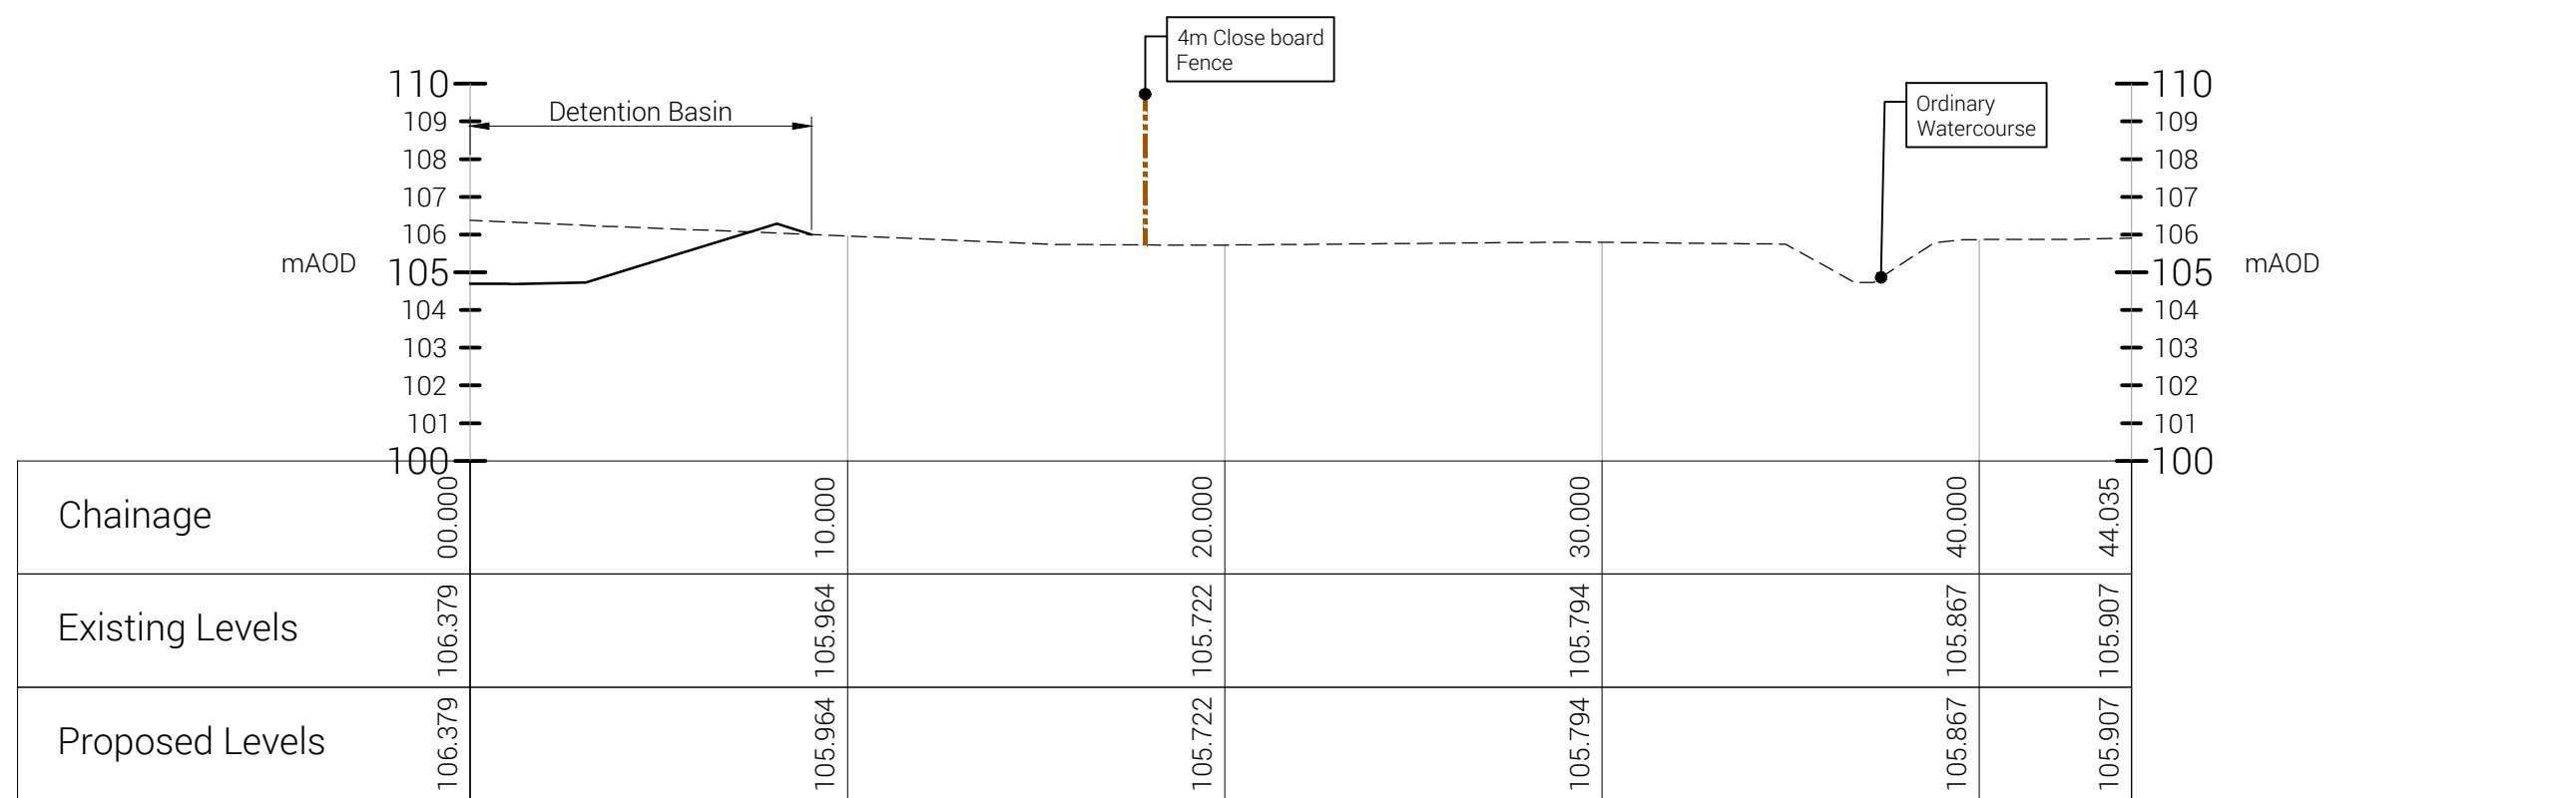


Section A-A
Horiz. 1:200, Vert. 1:200

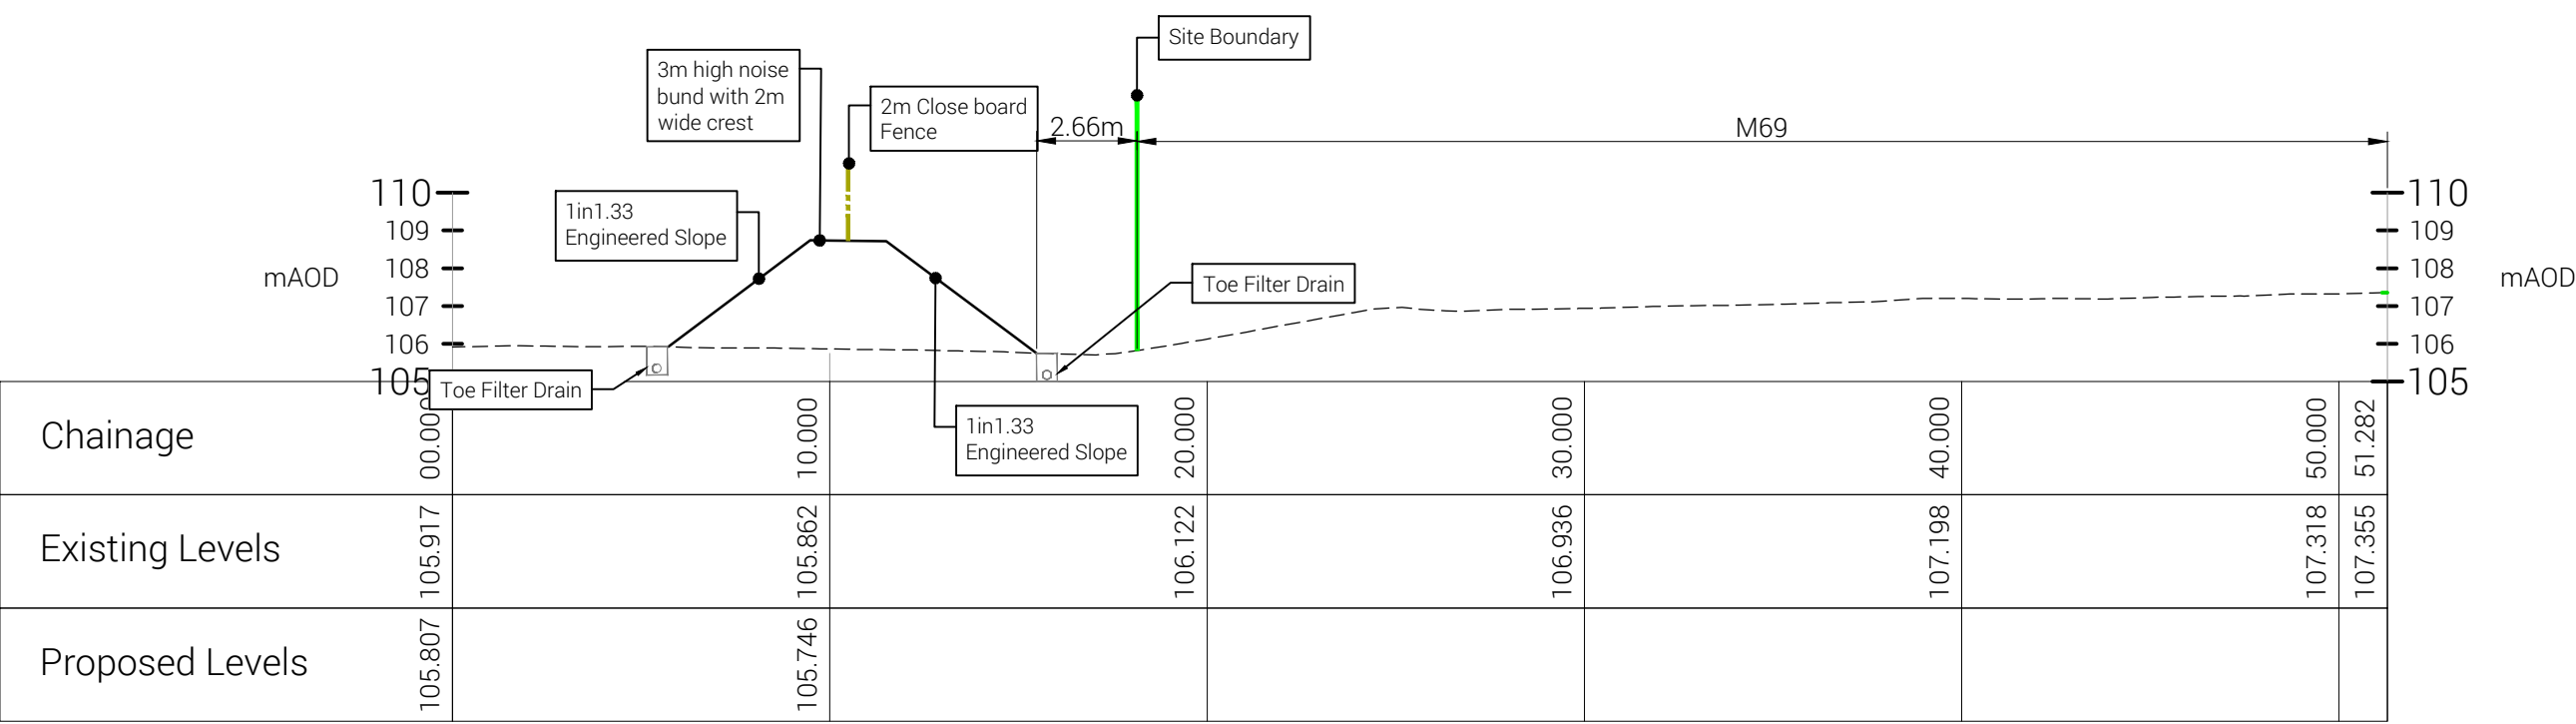


Section B-B
Horiz. 1:200, Vert. 1:200

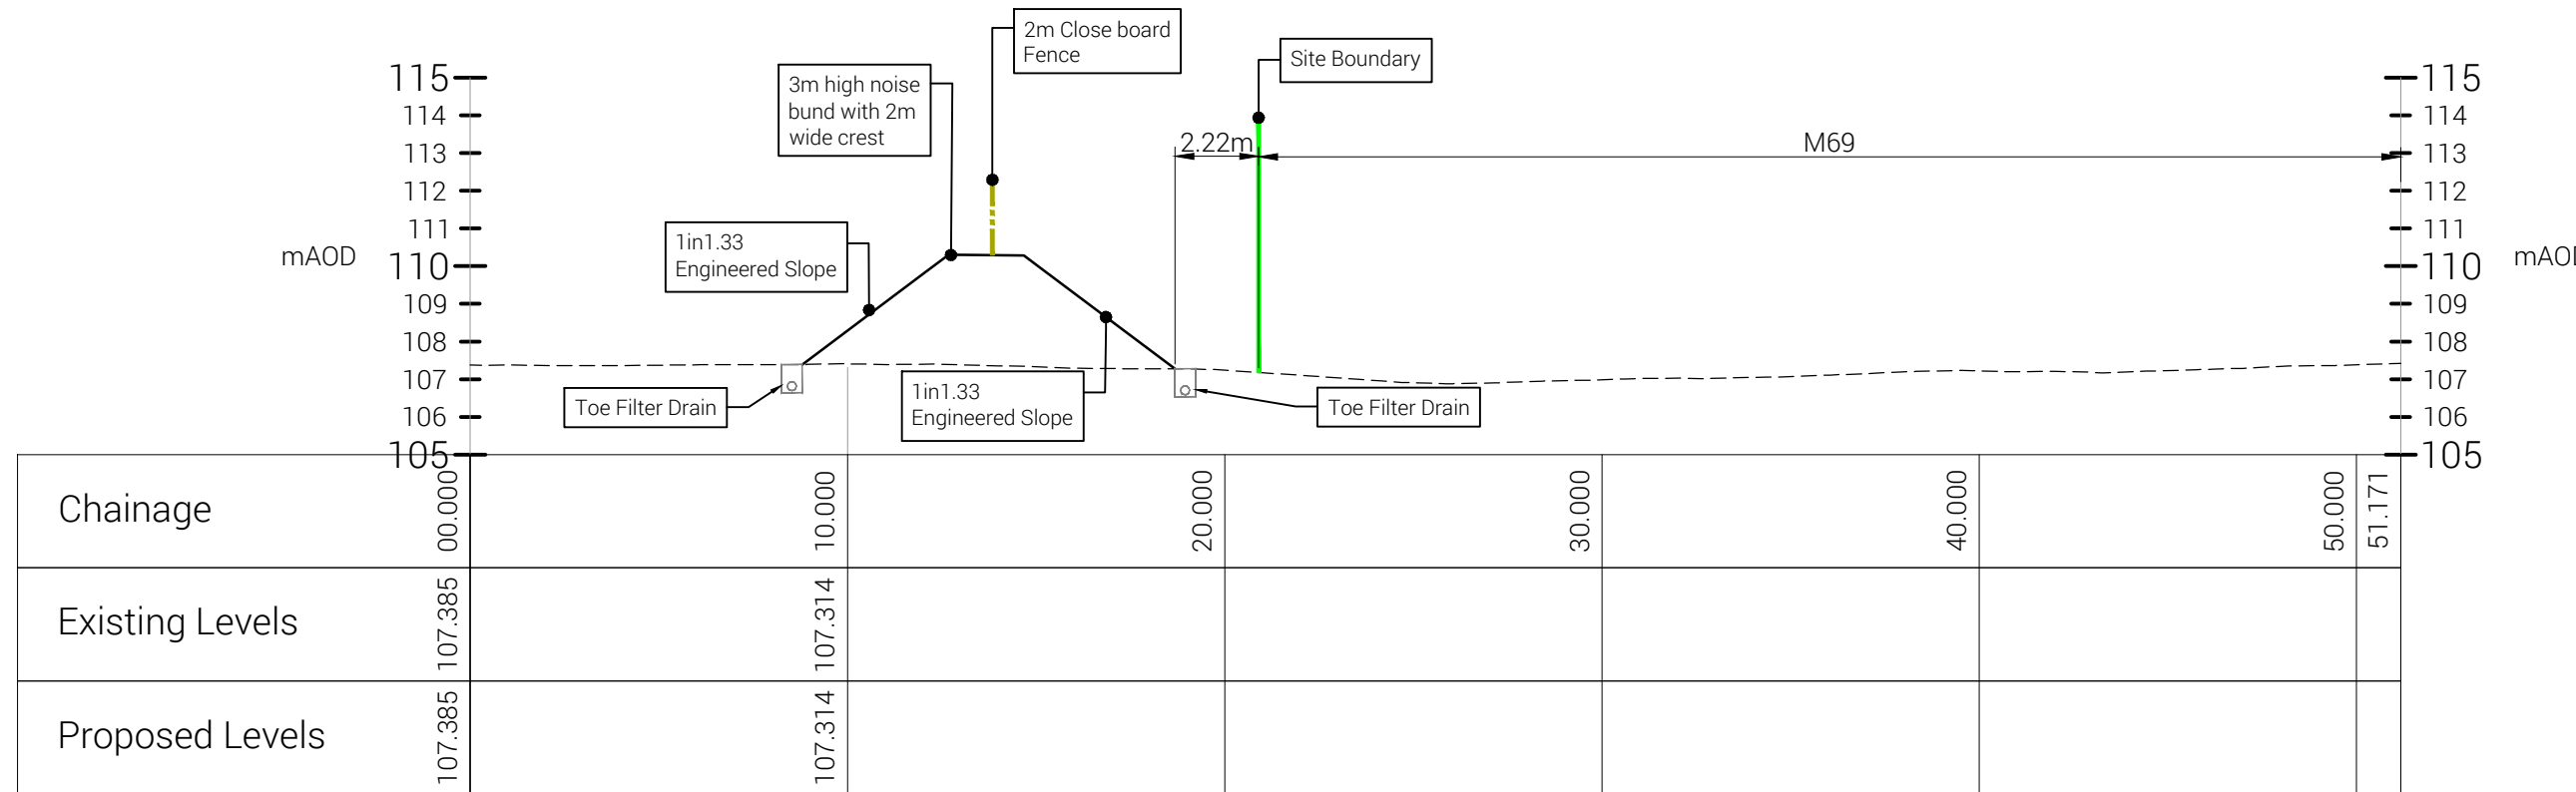


Section C-C
Horiz. 1:200, Vert. 1:200

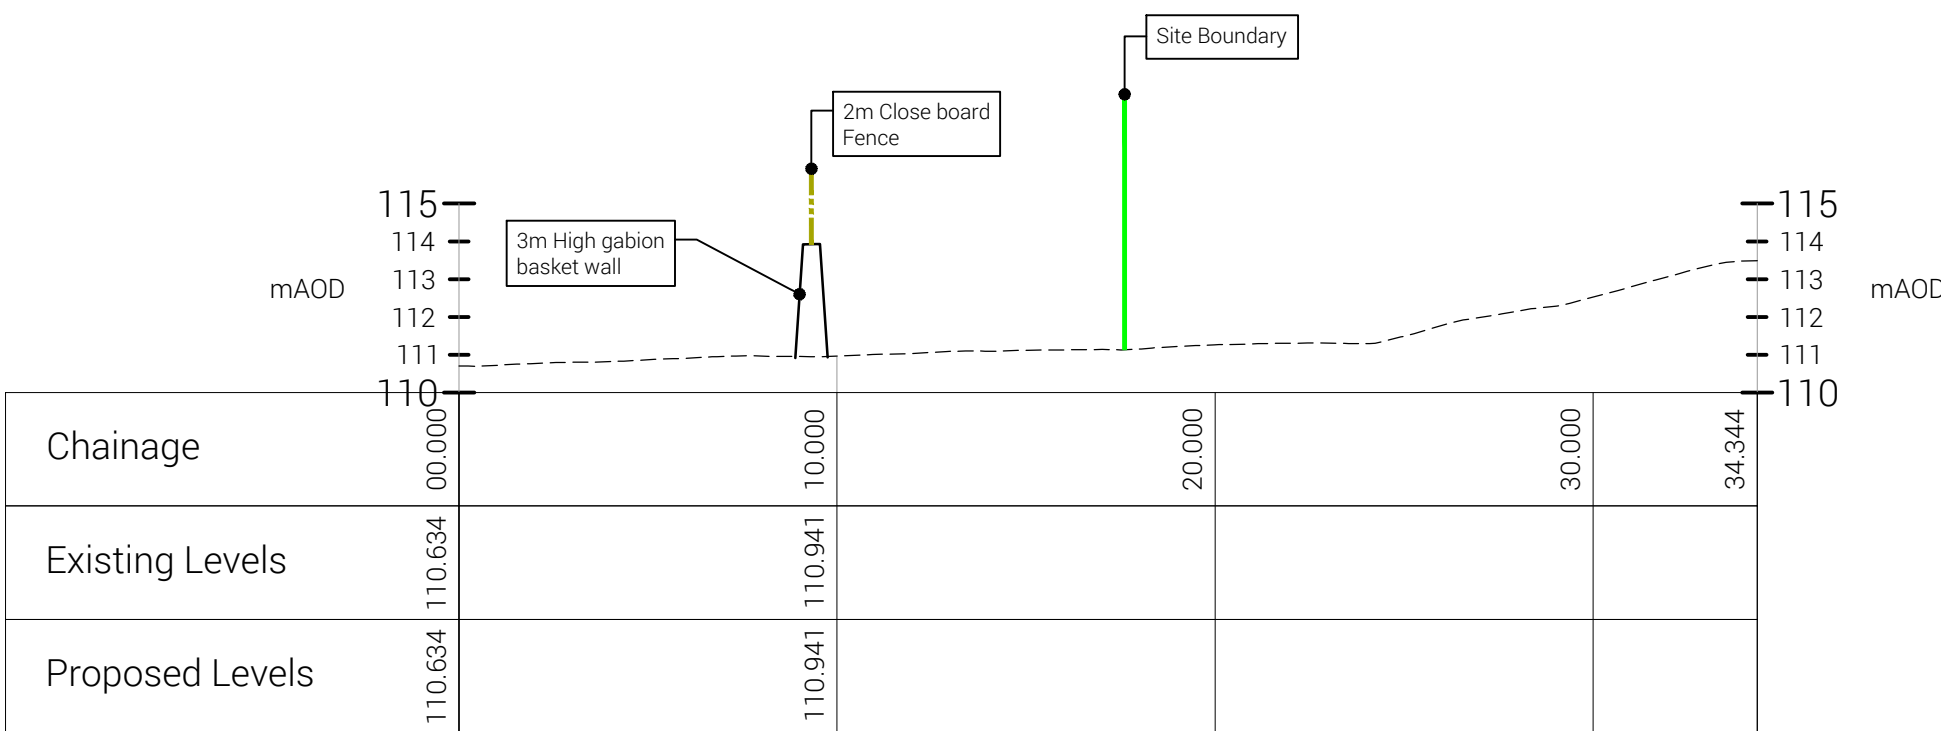

Section E-E
Horiz. 1:200, Vert. 1:200

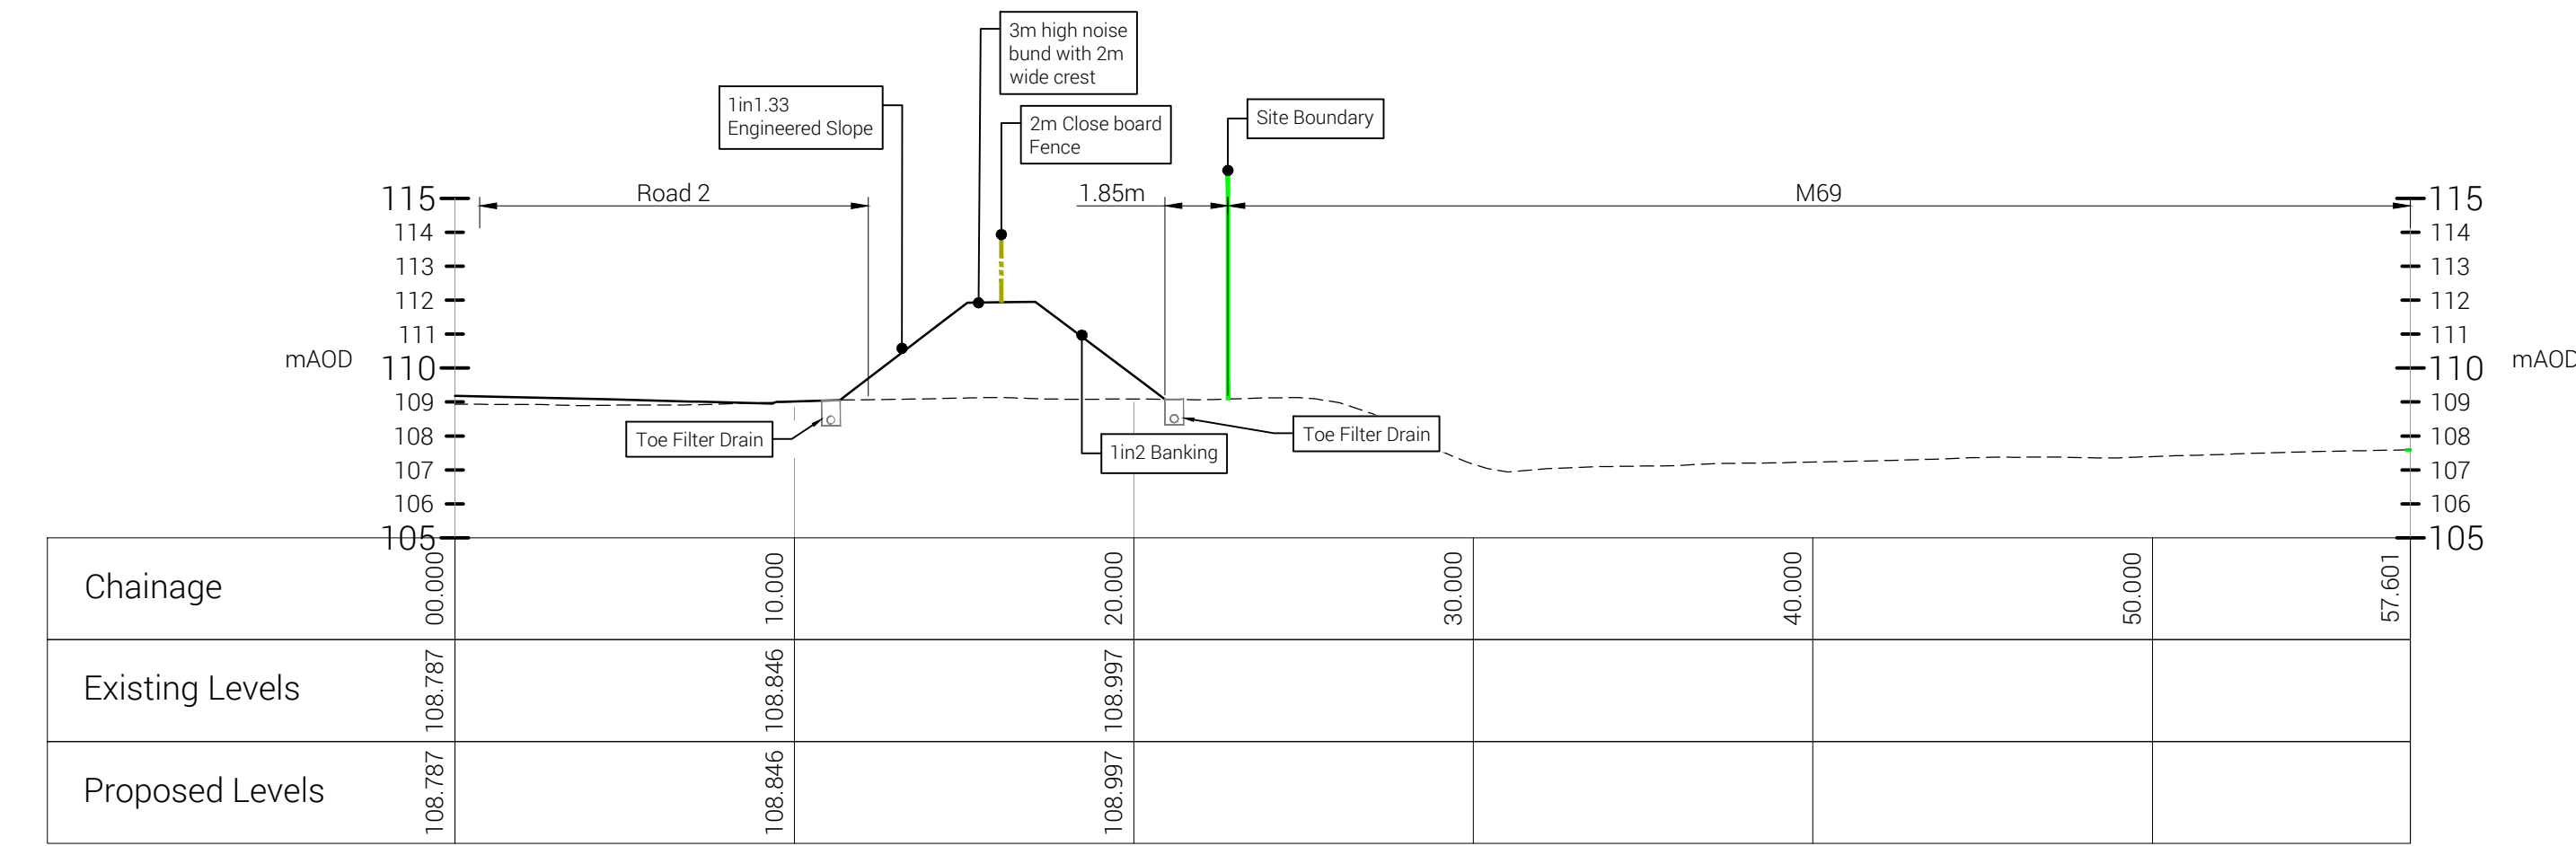

Section D-D
Horiz. 1:200, Vert. 1:200

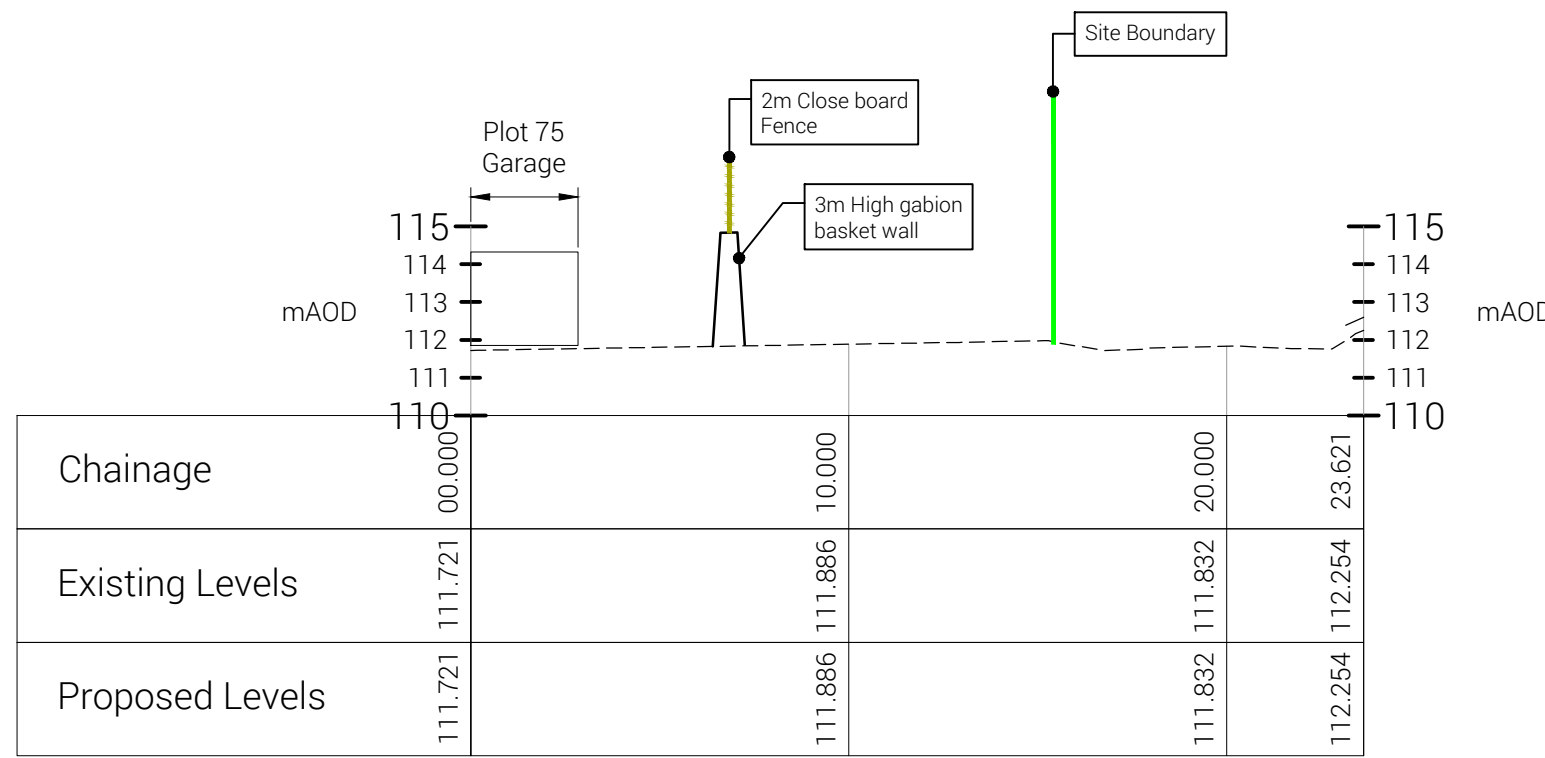

Section F-F
Horiz. 1:200, Vert. 1:200

Issue	Description	Date	By	Chk	Appd
P01	Preliminary Issue	15.05.26	JD	SD	DS

THE DAVEY CORPORATION
civil | structural | highways | flood risk

0	None relevant to drawing	15.05.26	JD	SD	DS
1	Environmental, Health and Safety Hazard Information	01/788.330/53	www.daveycorp.com	Drawn: Checked: Date: Scale: Status:	JD SD June 2026 As Shown @ Preliminary
2	The hazards noted in this table are in addition to the normal hazards and risks faced by a competent Contractor when dealing with the types of works detailed on this drawing.	xx	Burbage Field Farm, Bullfurlong Lane, Burbage	11x	Noise Bund Cross Sections
3	Proposed	Approved	Zone	Level	Spec
4	26080-TDC-XX-ZZ-DR-C-9091-P01				