



Site Plan 1:1250

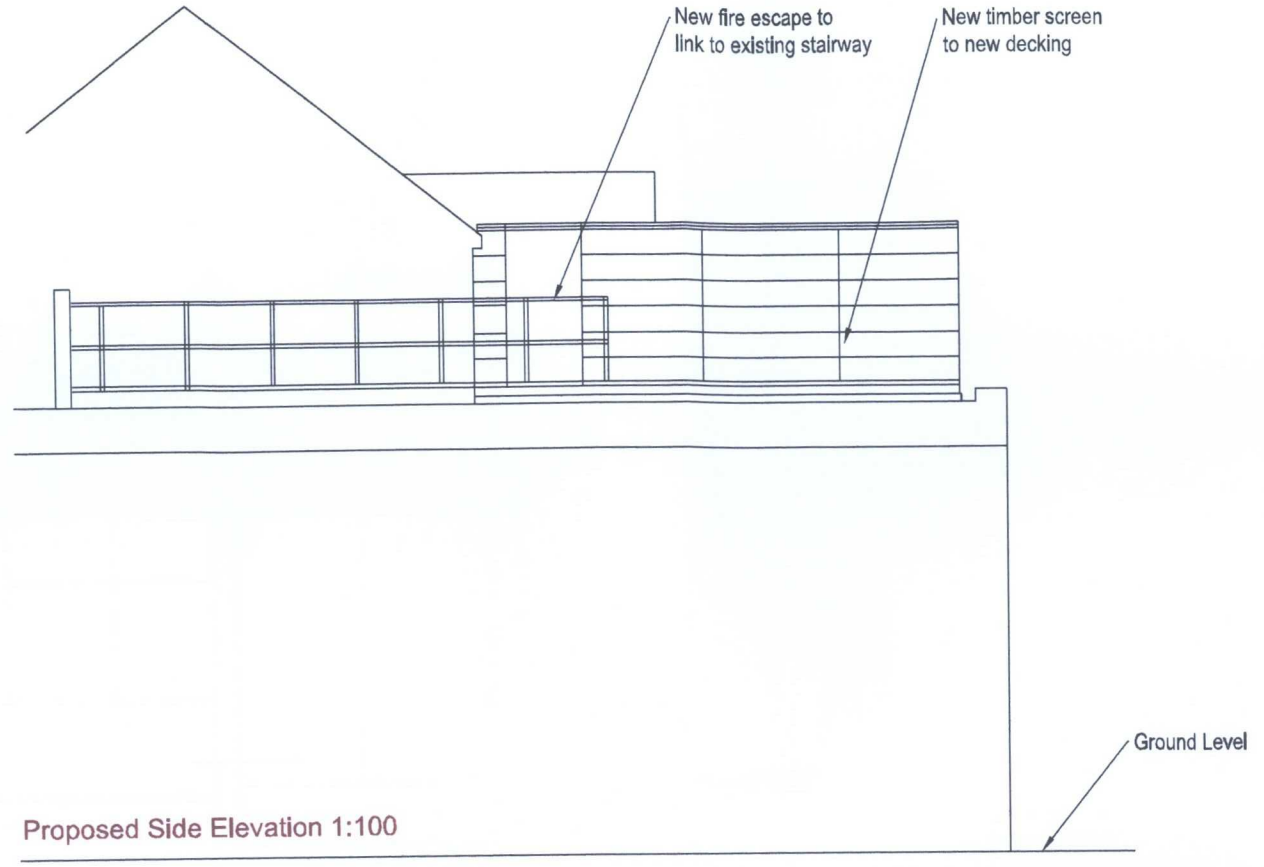

Proposed Side Elevation 1:100

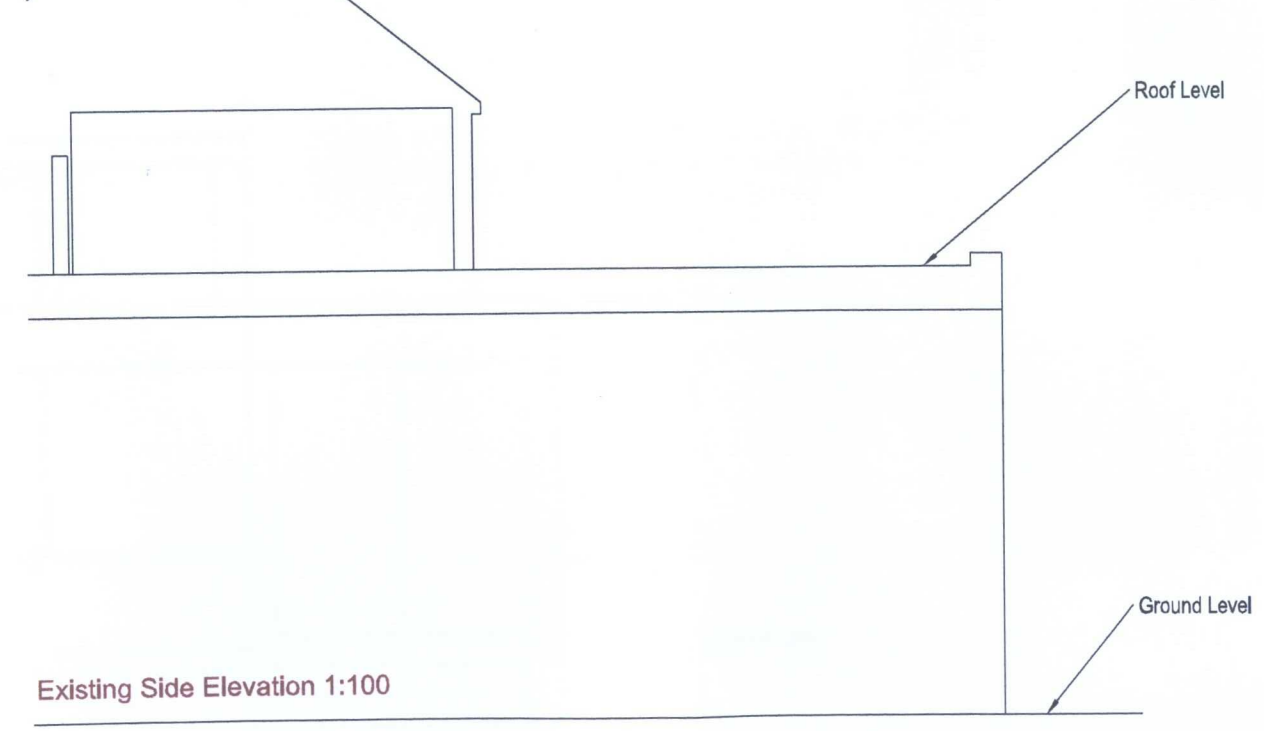

Existing Side Elevation 1:100

Note: Check all dimensions on site before commencing work.

Proposals to New Decking to Existing Roof
For Groby Club : Existing and Proposed Elevations

Groby, Leicestershire

May 2011

Scale 1:100 & 1:1250 @ A3

Drawing No 2011/005 Rev A

M.Edmond BA(Hons) DipArch

INDEXED