

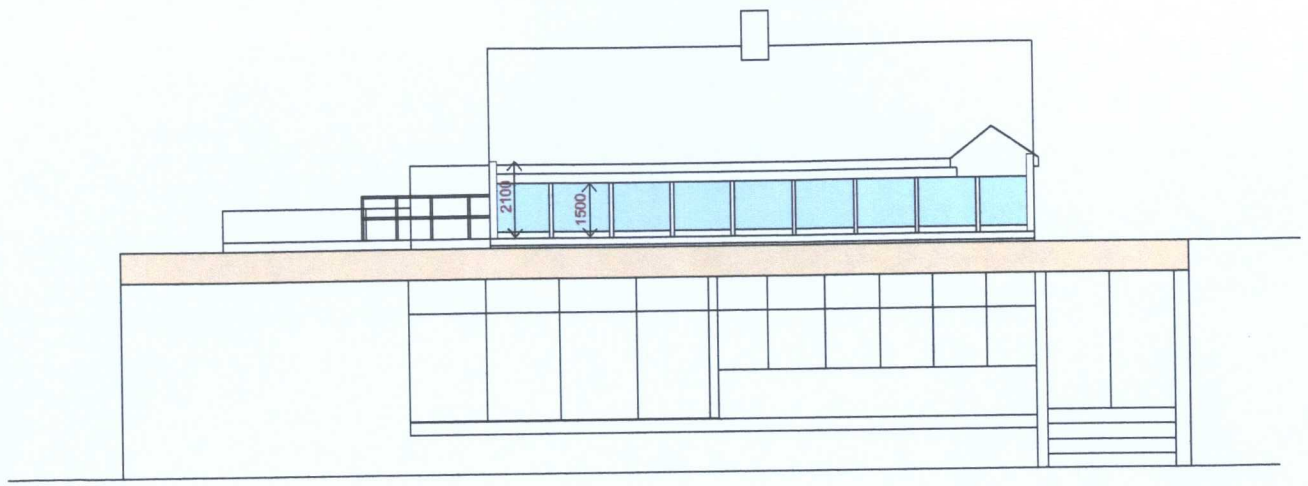



Proposed Front Elevation

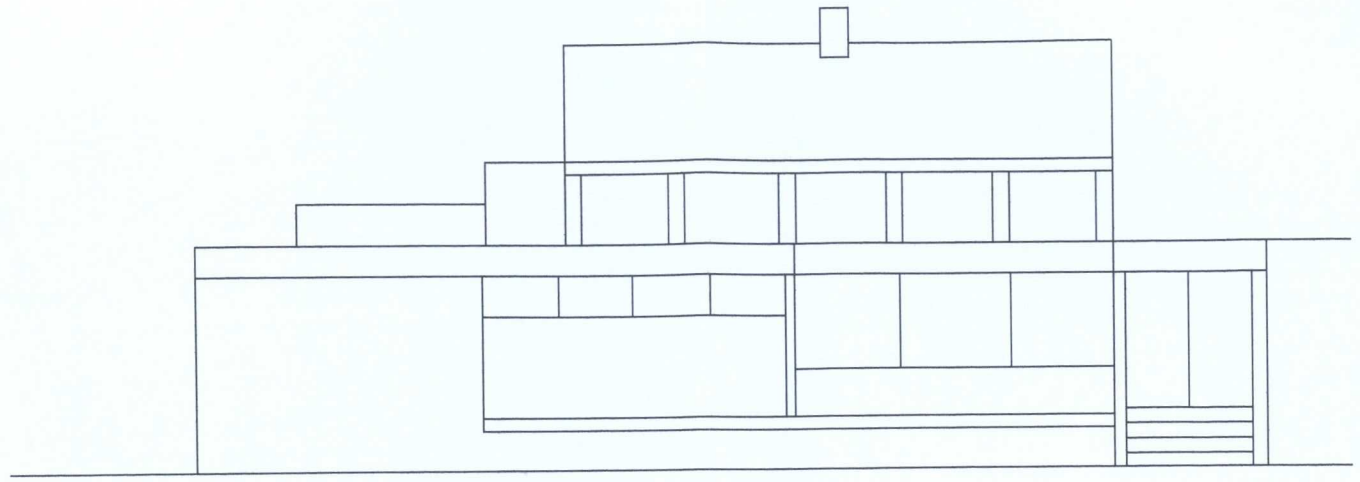

Existing Front Elevation

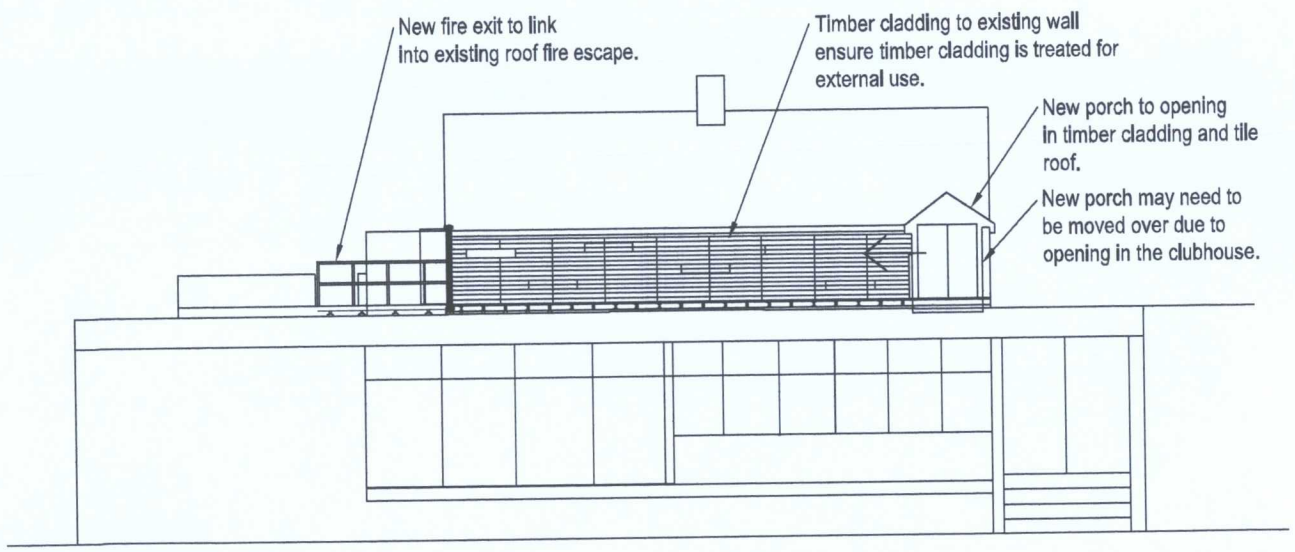

Proposed front section through deck

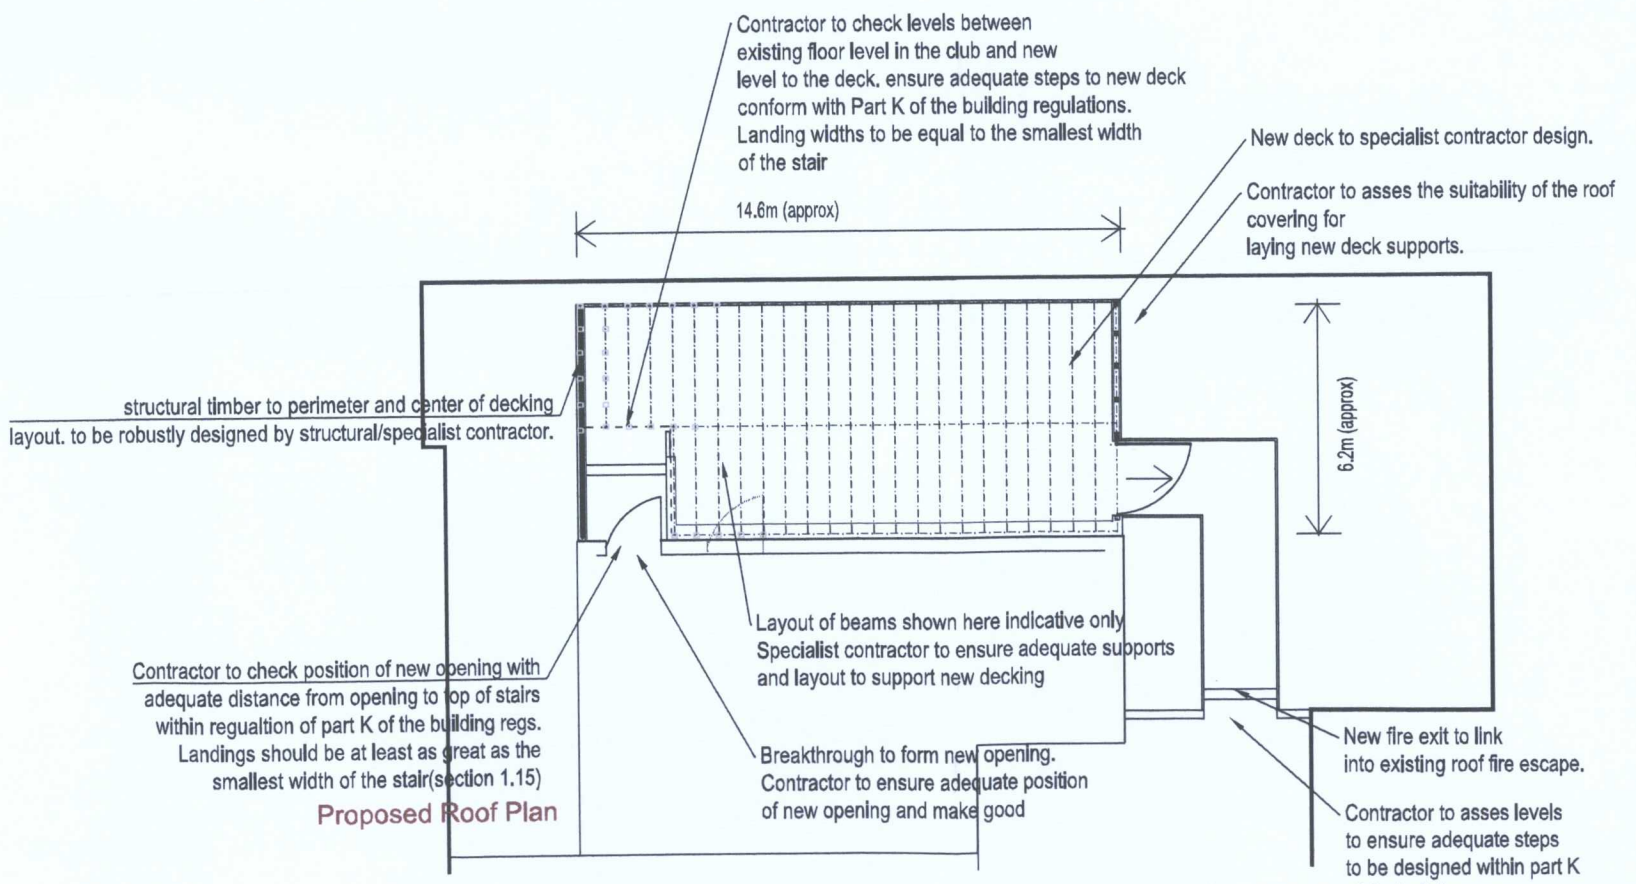

Proposed Roof Plan

Note: Full measured survey required of the proposed area for accurate dimensions.

Note: Check all dimensions on site before commencing work.

Proposals to New Decking to Existing Roof For Groby Club : Plans and Elevations

Groby, Leicestershire

May 2011

Scale 1:200 @ A3

Drawing No 2011/002 Rev A

M.Edmond BA(Hons) DipArch

INDEXED