

- NOTES
1.

THIS DRAWING IS TO BE READ IN CONJUNCTION WITH ALL OTHER DWS DRAWINGS, CALCULATIONS, REPORTS AND SPECIFICATIONS (WHERE APPLICABLE) AND, ALL OTHER RELEVANT ENGINEERS, ARCHITECTS & SPECIALIST DESIGN DETAILS.
2.

STANDARD NOTES & DETAILS:
Refer to drawing number 0-170 onwards for standard notes - CIVIL

Refer to drawing number 0-180 onwards for standard details - CIVIL

P1	First issue	28.11.23	LM
Ref	Revision	Date	By

Issue

PRELIMINARY

DWS

Consulting Engineers

Diamond Wood & Shaw Limited

The Old School • Blaby Road • Enderby • Leicester • LE19 4AR
Tel: 0115 284 8888 • Email: mail@dwswest.co.uk

Project Title

LITTLE INDIA RESTAURANT,
7 MAIN STREET
PECKLETON


Drawn	Engineer	Checked
LM	LM	RAS
Scale at		Date
1:50 @ A1		NOV 2023

Drawing Title


DRAINAGE DETAILS - SHEET 3
ATTENUATION TANK DETAILS

Project No.	Drawing No.	Revision
23-20082	0-182	P1
BIM Code		

NOT FOR CONSTRUCTION

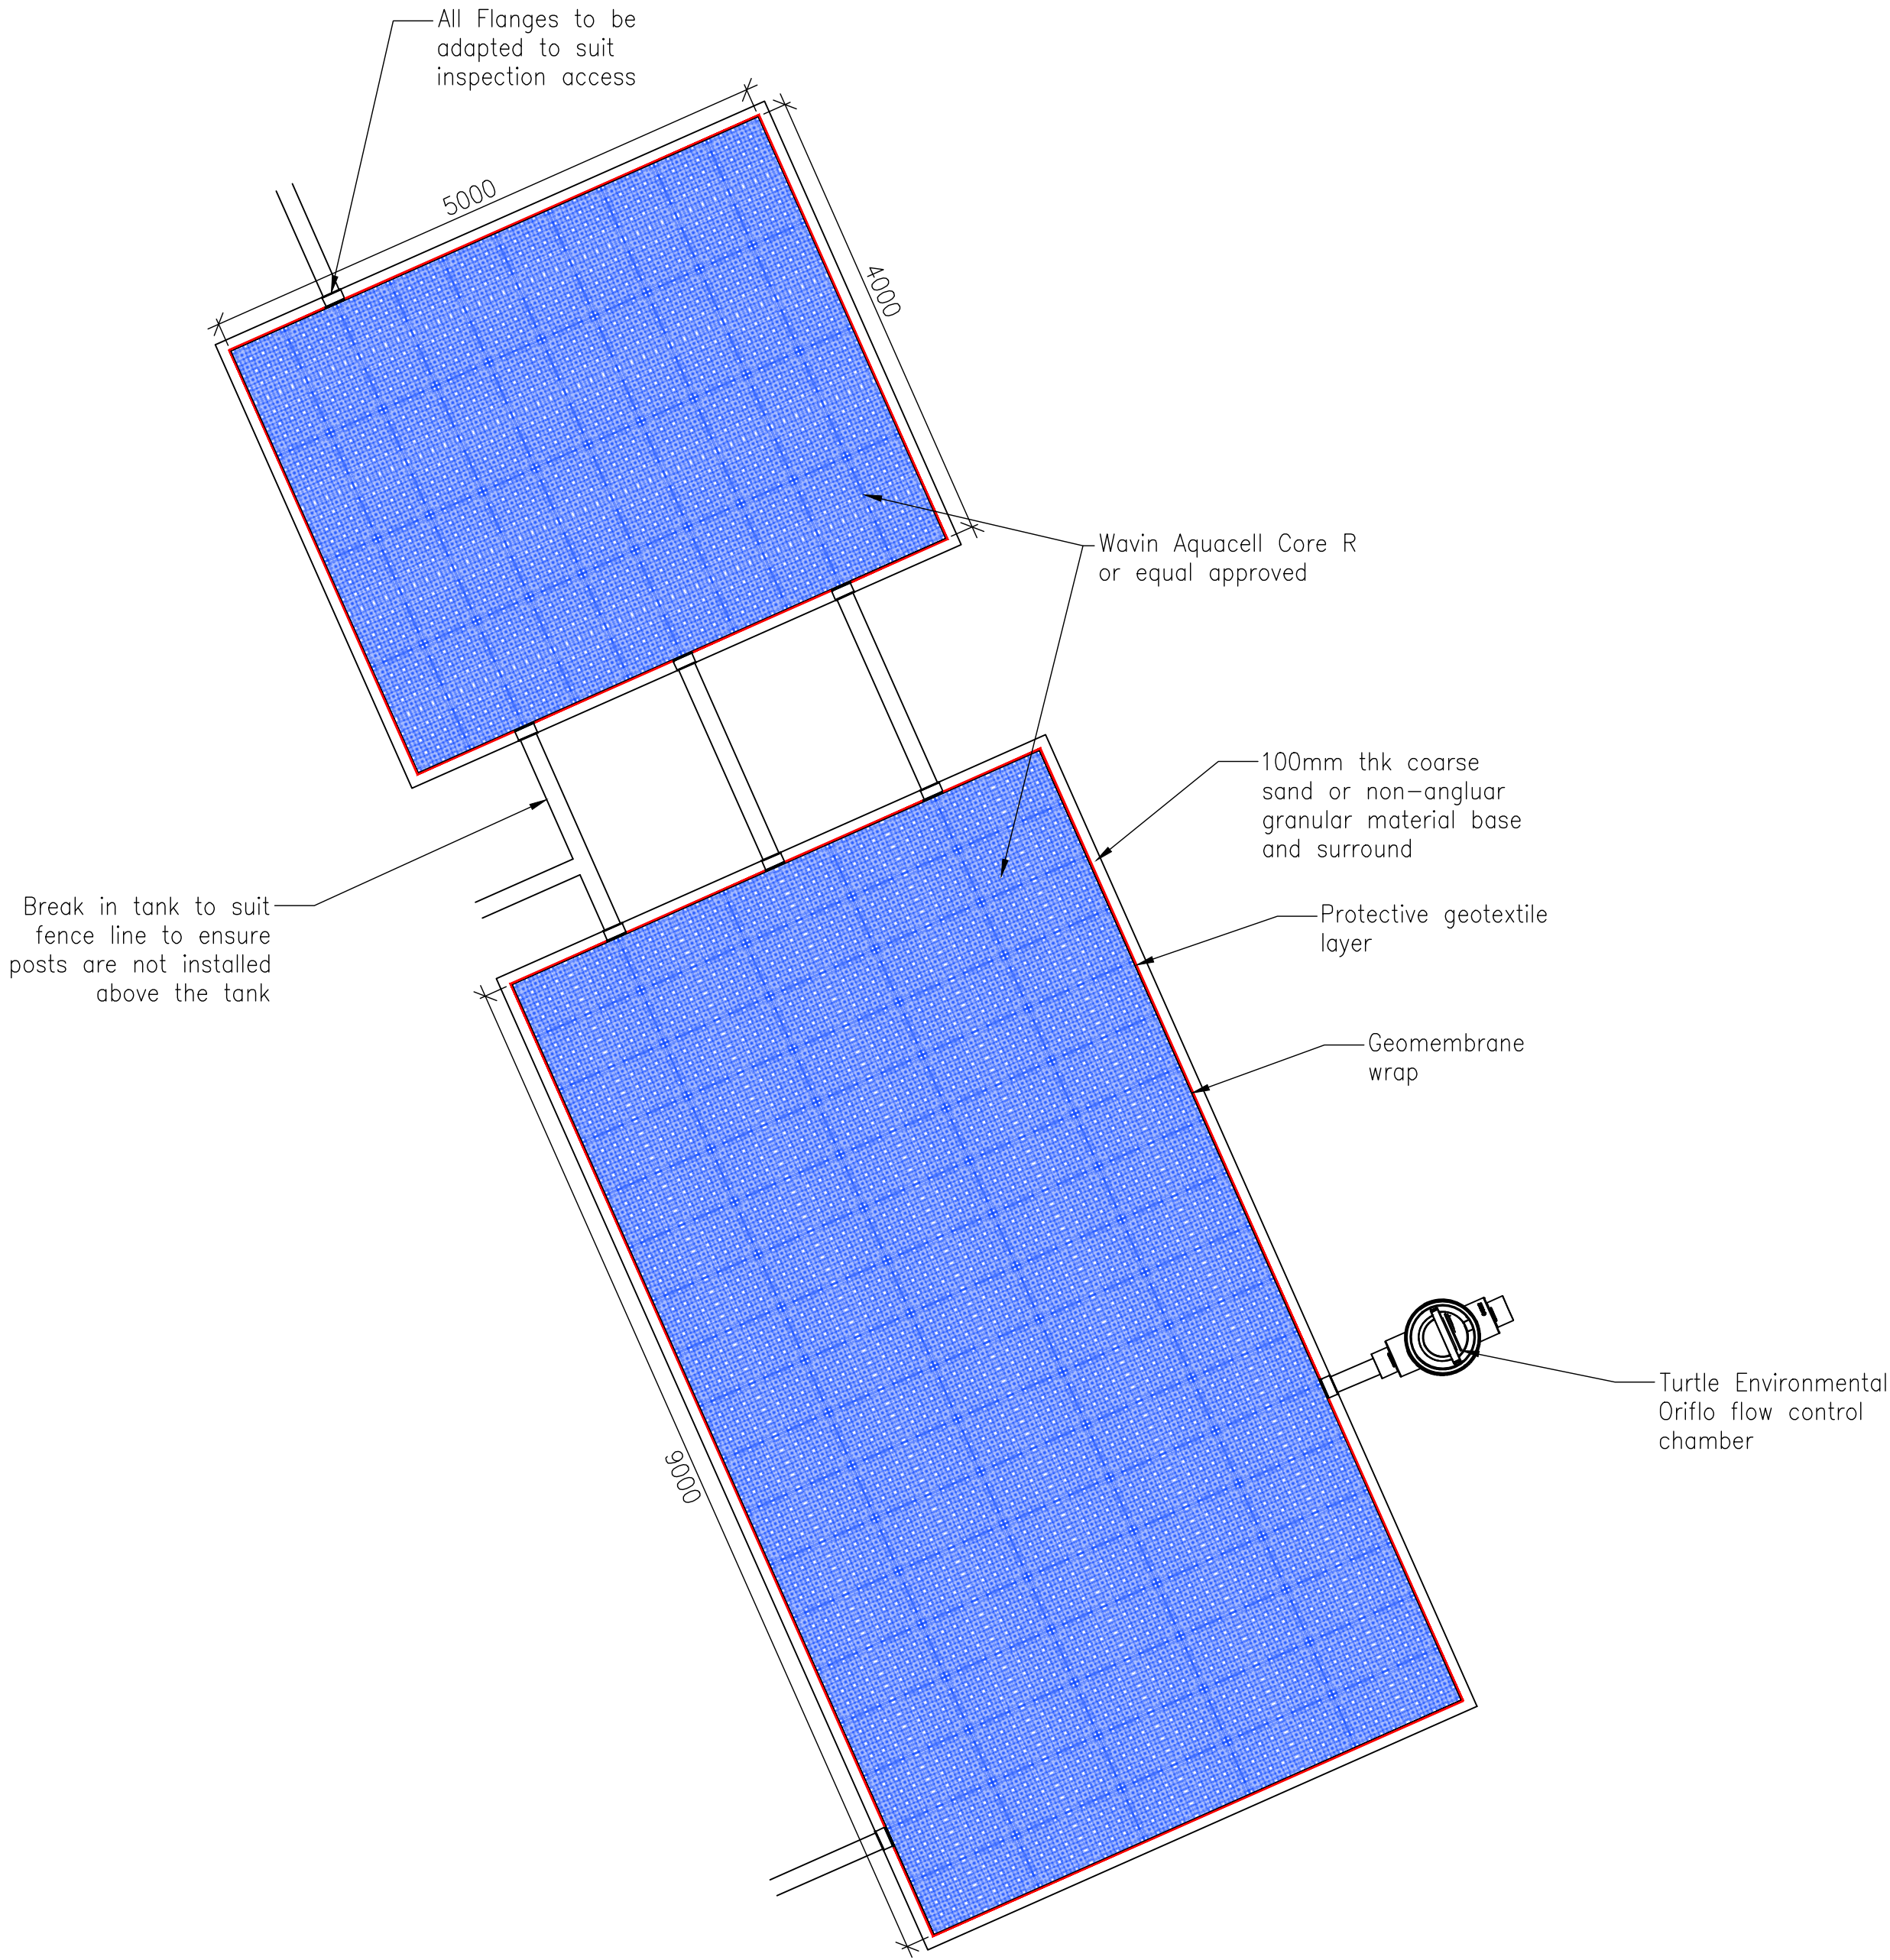

ATTENUATION TANK PLAN DETAIL
Scale 1:50

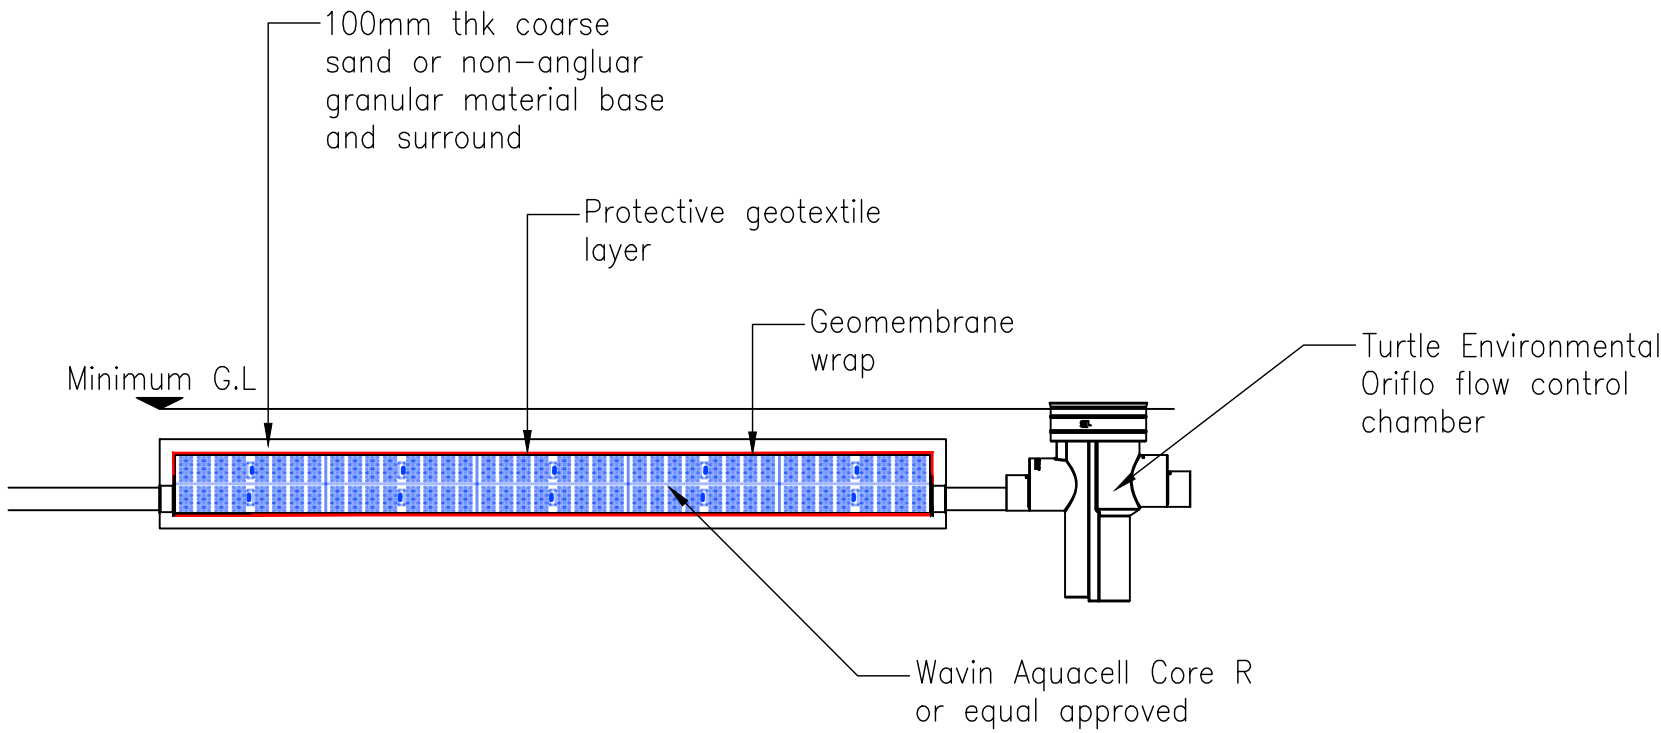

ATTENUATION TANK CROSS-SECTION
Scale 1:50