




Ground floor plan.

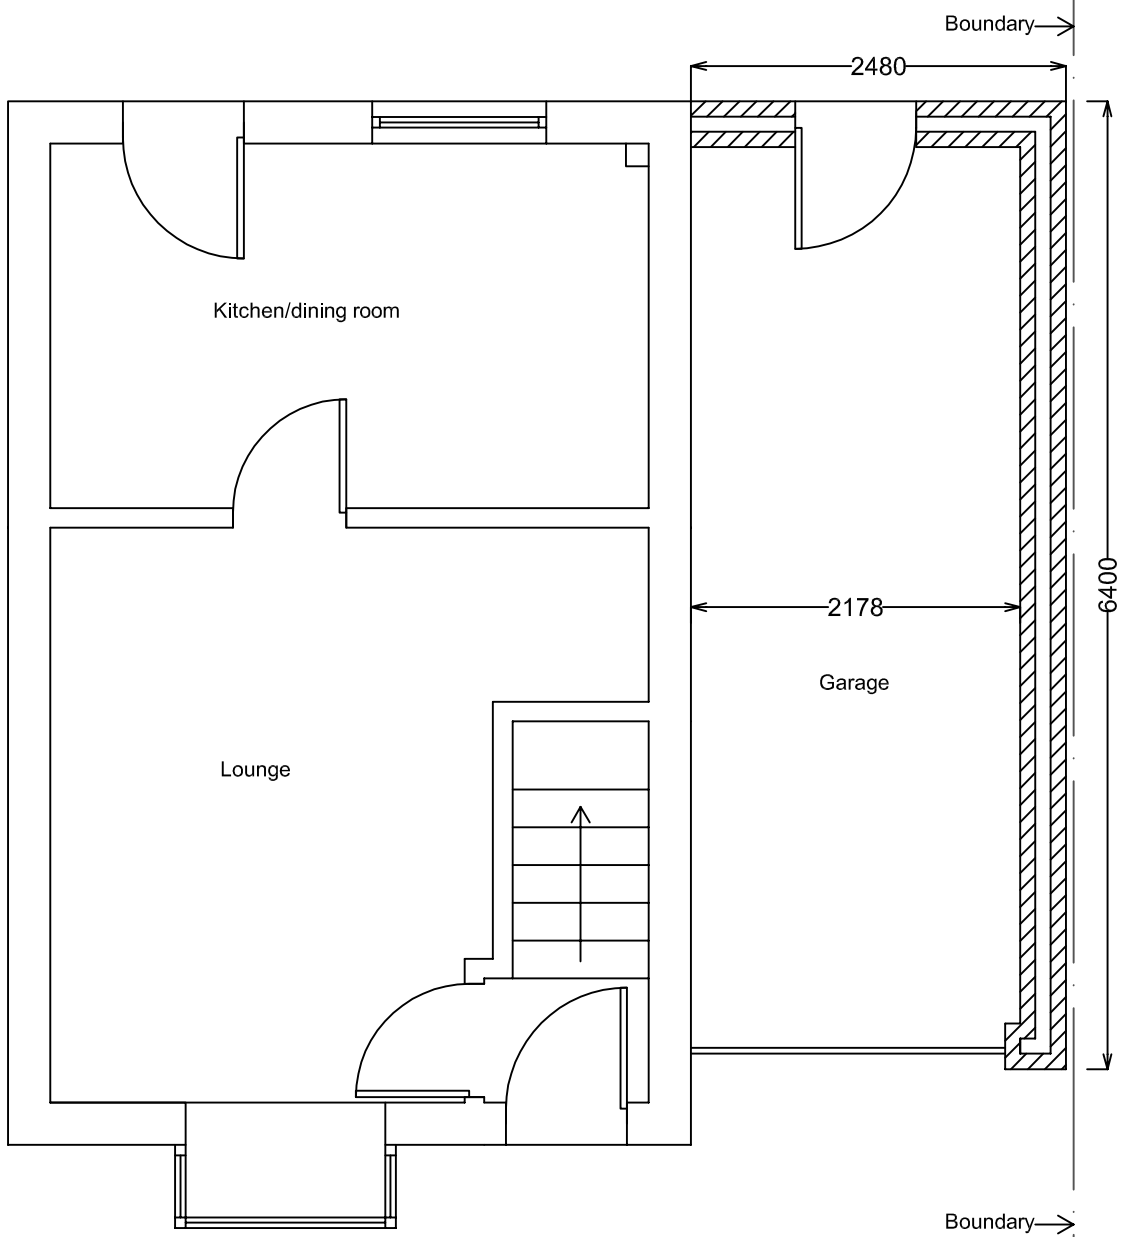

First floor plan.

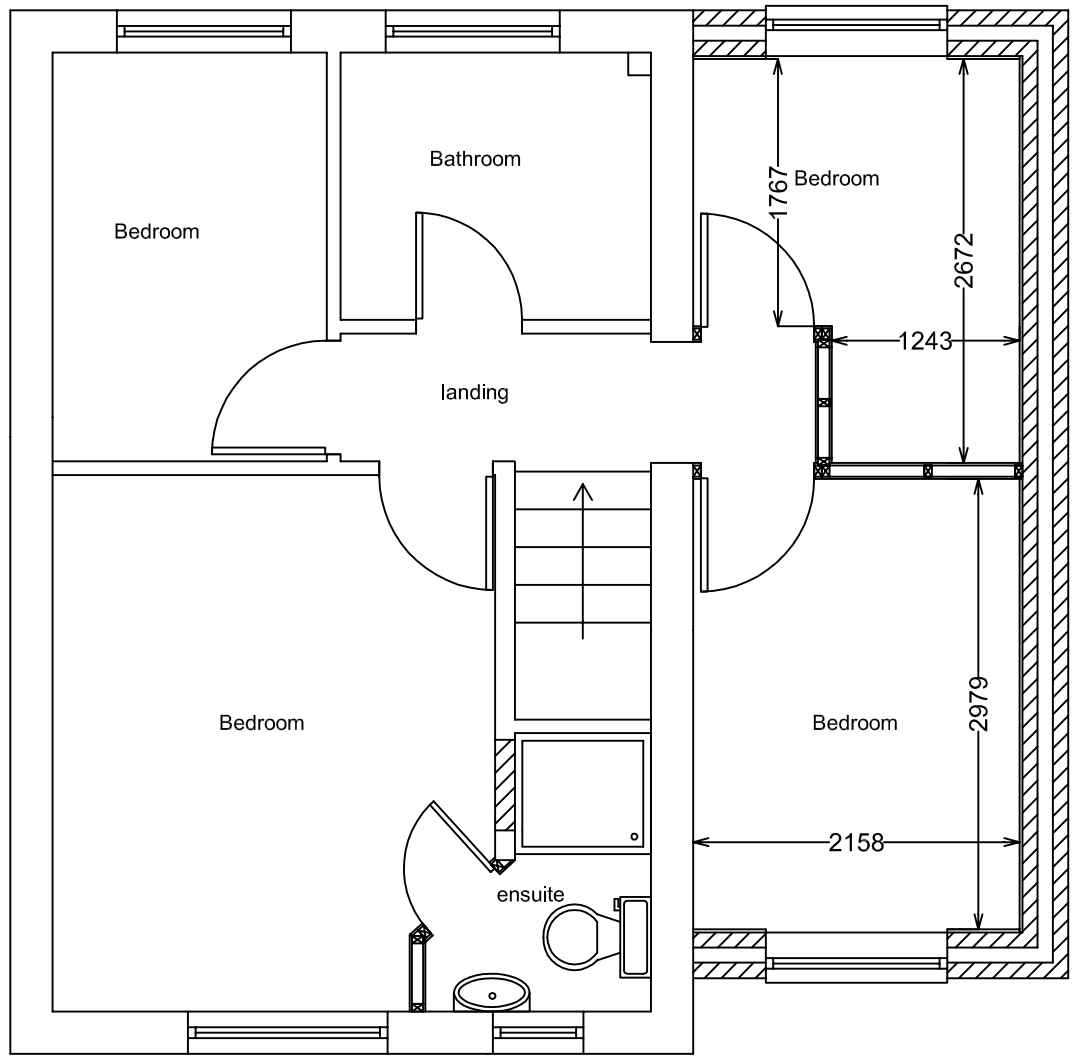

Front elevation.

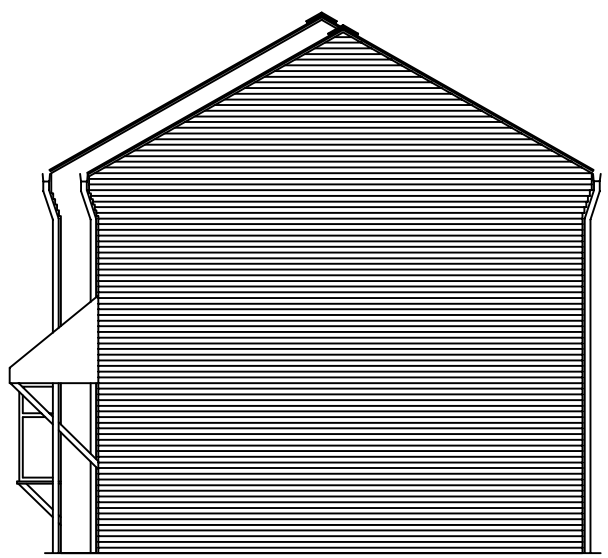

Garage/side elevation.



Rear elevation.

Two storey side extension to house.
For Mr. A. Parker
73 Nelson Drive
Hinckley Leics. LE10 1PH.

Scale 1:50, 1:100 Date: Nov 2009
Drg no. 2009/ND/001 rev. A