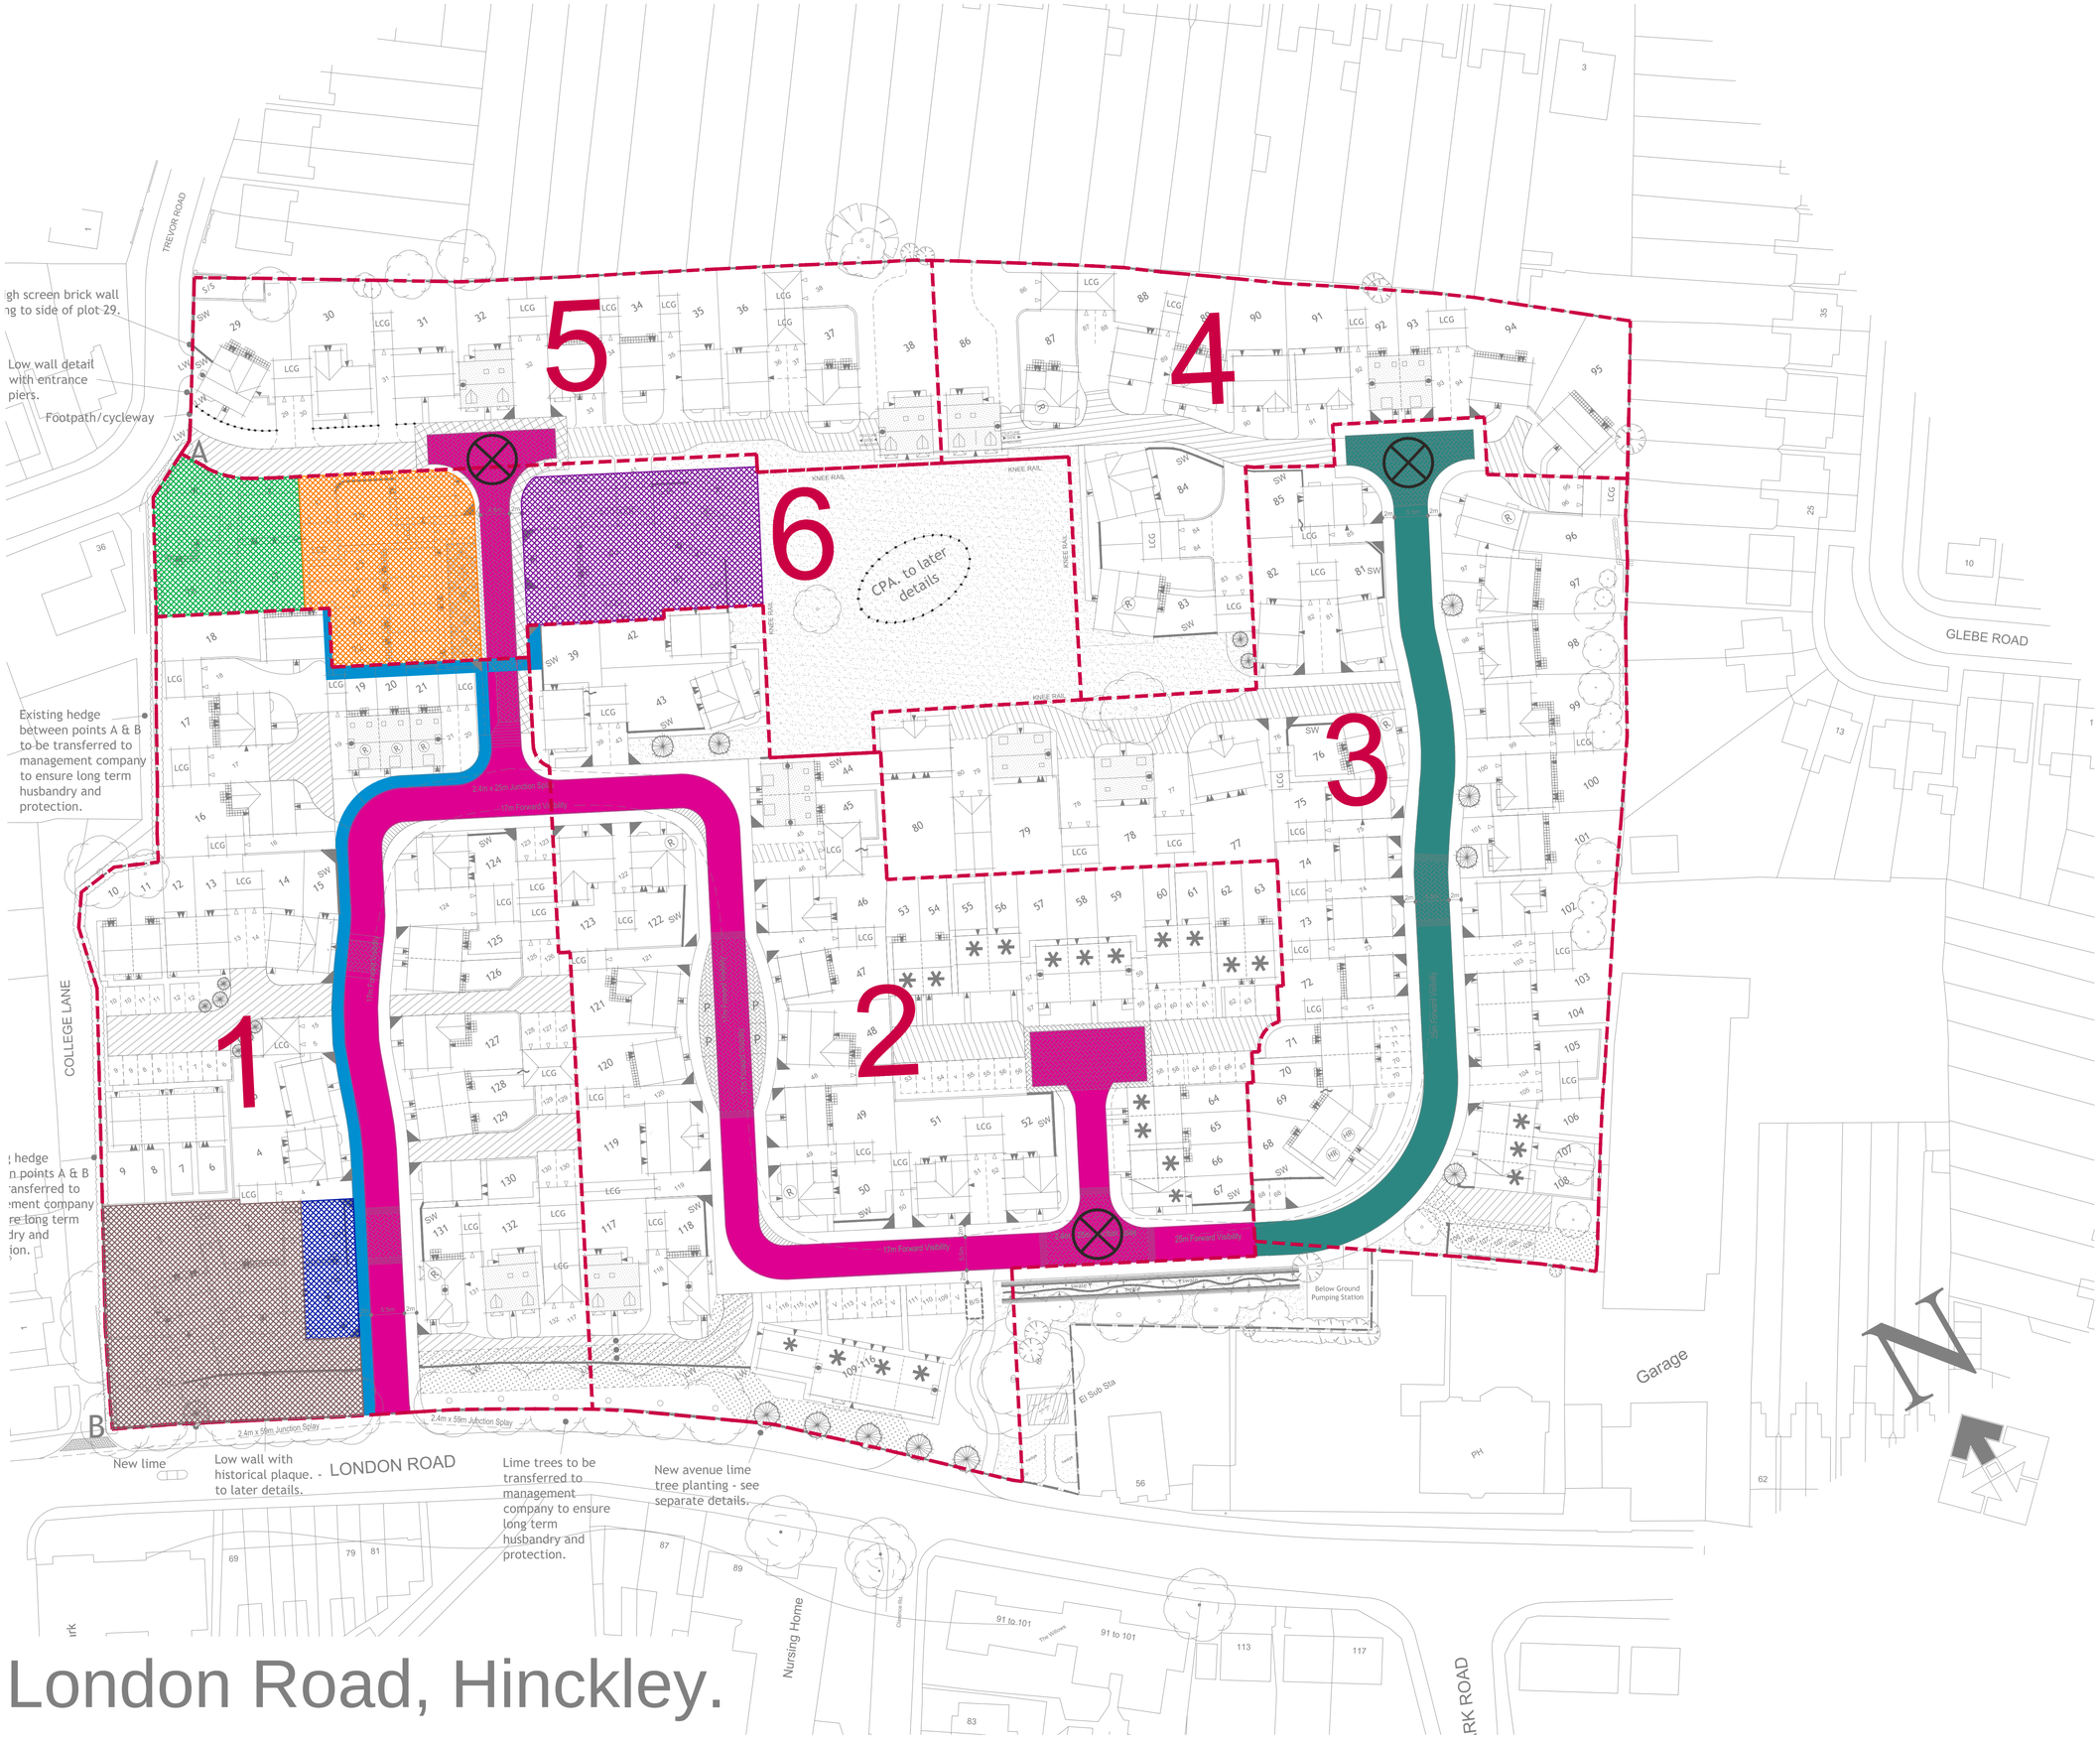

London Road, Hinckley.

Key:-

- 1-6 =Construction Phasing Order
- = Phasing Boundary
- =Contractor Parking
- =Site Compound Position
- = Materials Store Position
- =Padestrian Route
- =Construction Traffic Route (Phase 1)
- =Construction Traffic Route (Phase 2)
- = Showhome Area
- =Showhome Parking
- =Turning Circle

Revision.

Job. Hinckley

Title. Compound Layout / Site Phasing

Scale.	1:500	Drawn.	GB
Date.	17.08.11	Checked.	

THIS DRAWING AND THE BUILDING WORKS DEPICTED ARE THE COPYRIGHT OF J.S.BLOOR (NORTHAMPTON) LIMITED AND MAY NOT BE REPRODUCED OR AMENDED EXCEPT BY WRITTEN PERMISSION. NO LIABILITY WILL BE ACCEPTED FOR AMENDMENTS MADE BY OTHER PERSONS
DO NOT SCALE THIS DRAWING, USE FIGURED DIMENSIONS ONLY, IF IN DOUBT ASK.

BLOOR HOMES

J S BLOOR (NORTHAMPTON) LIMITED
PRIMUS HOUSE, CYGNET DRIVE
SWAN VALLEY, NORTHAMPTON, NN4 9BS
TELEPHONE 01604 6844000 FACSIMILE 01604 684401

Drawing No. SAC Hinckley 01

Redevelopment of Hinckley College, London Road, Hinckley
Outline Application ref: 10/00505/OUT
Condition 18: Construction Management Plan
Heavy Vehicle Movements

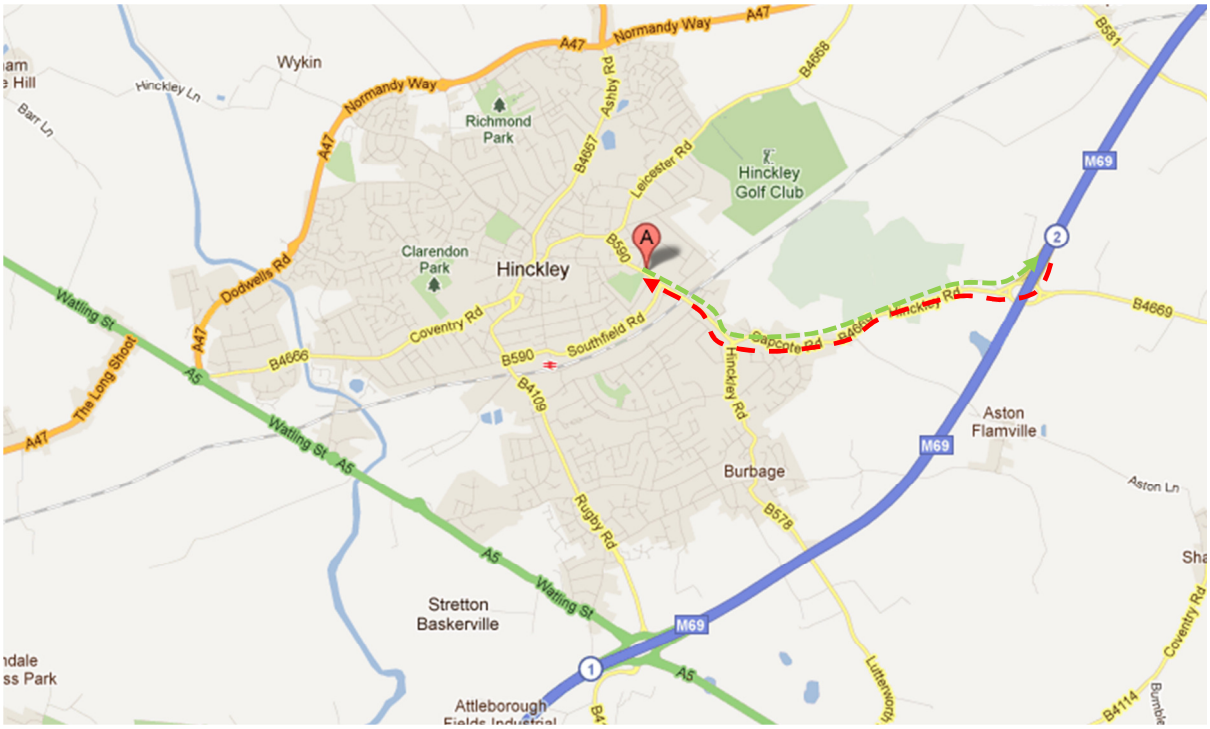

Traffic to site Traffic from site

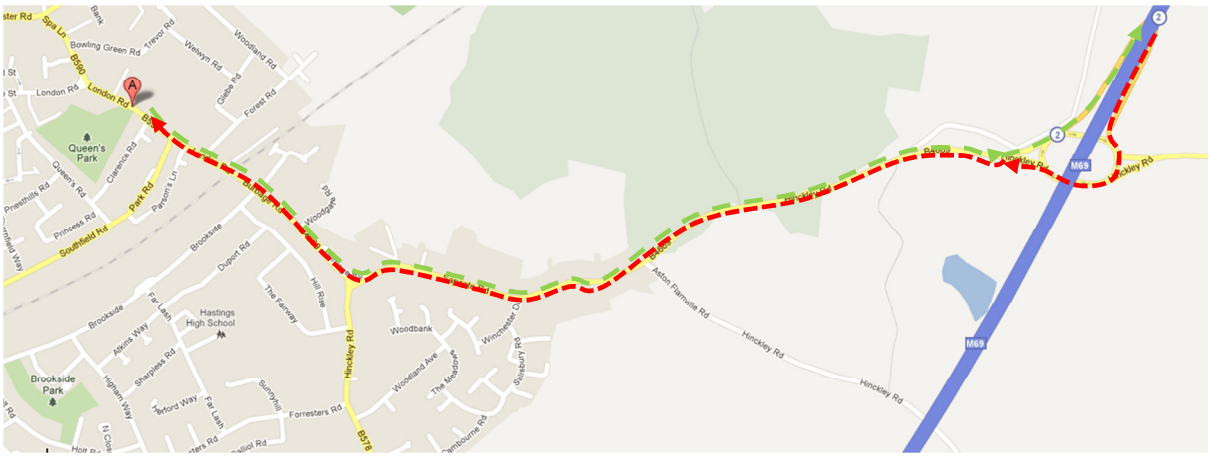

All heavy vehicle movements will be instructed to access/egress the site via Junction 2 of the M69 along the B4699 and into the site off London Road, as identified on the above illustrations.

This plan is to be read in connection with the Phasing and Construction Plan, ref. SAC HINCKLEY 01.