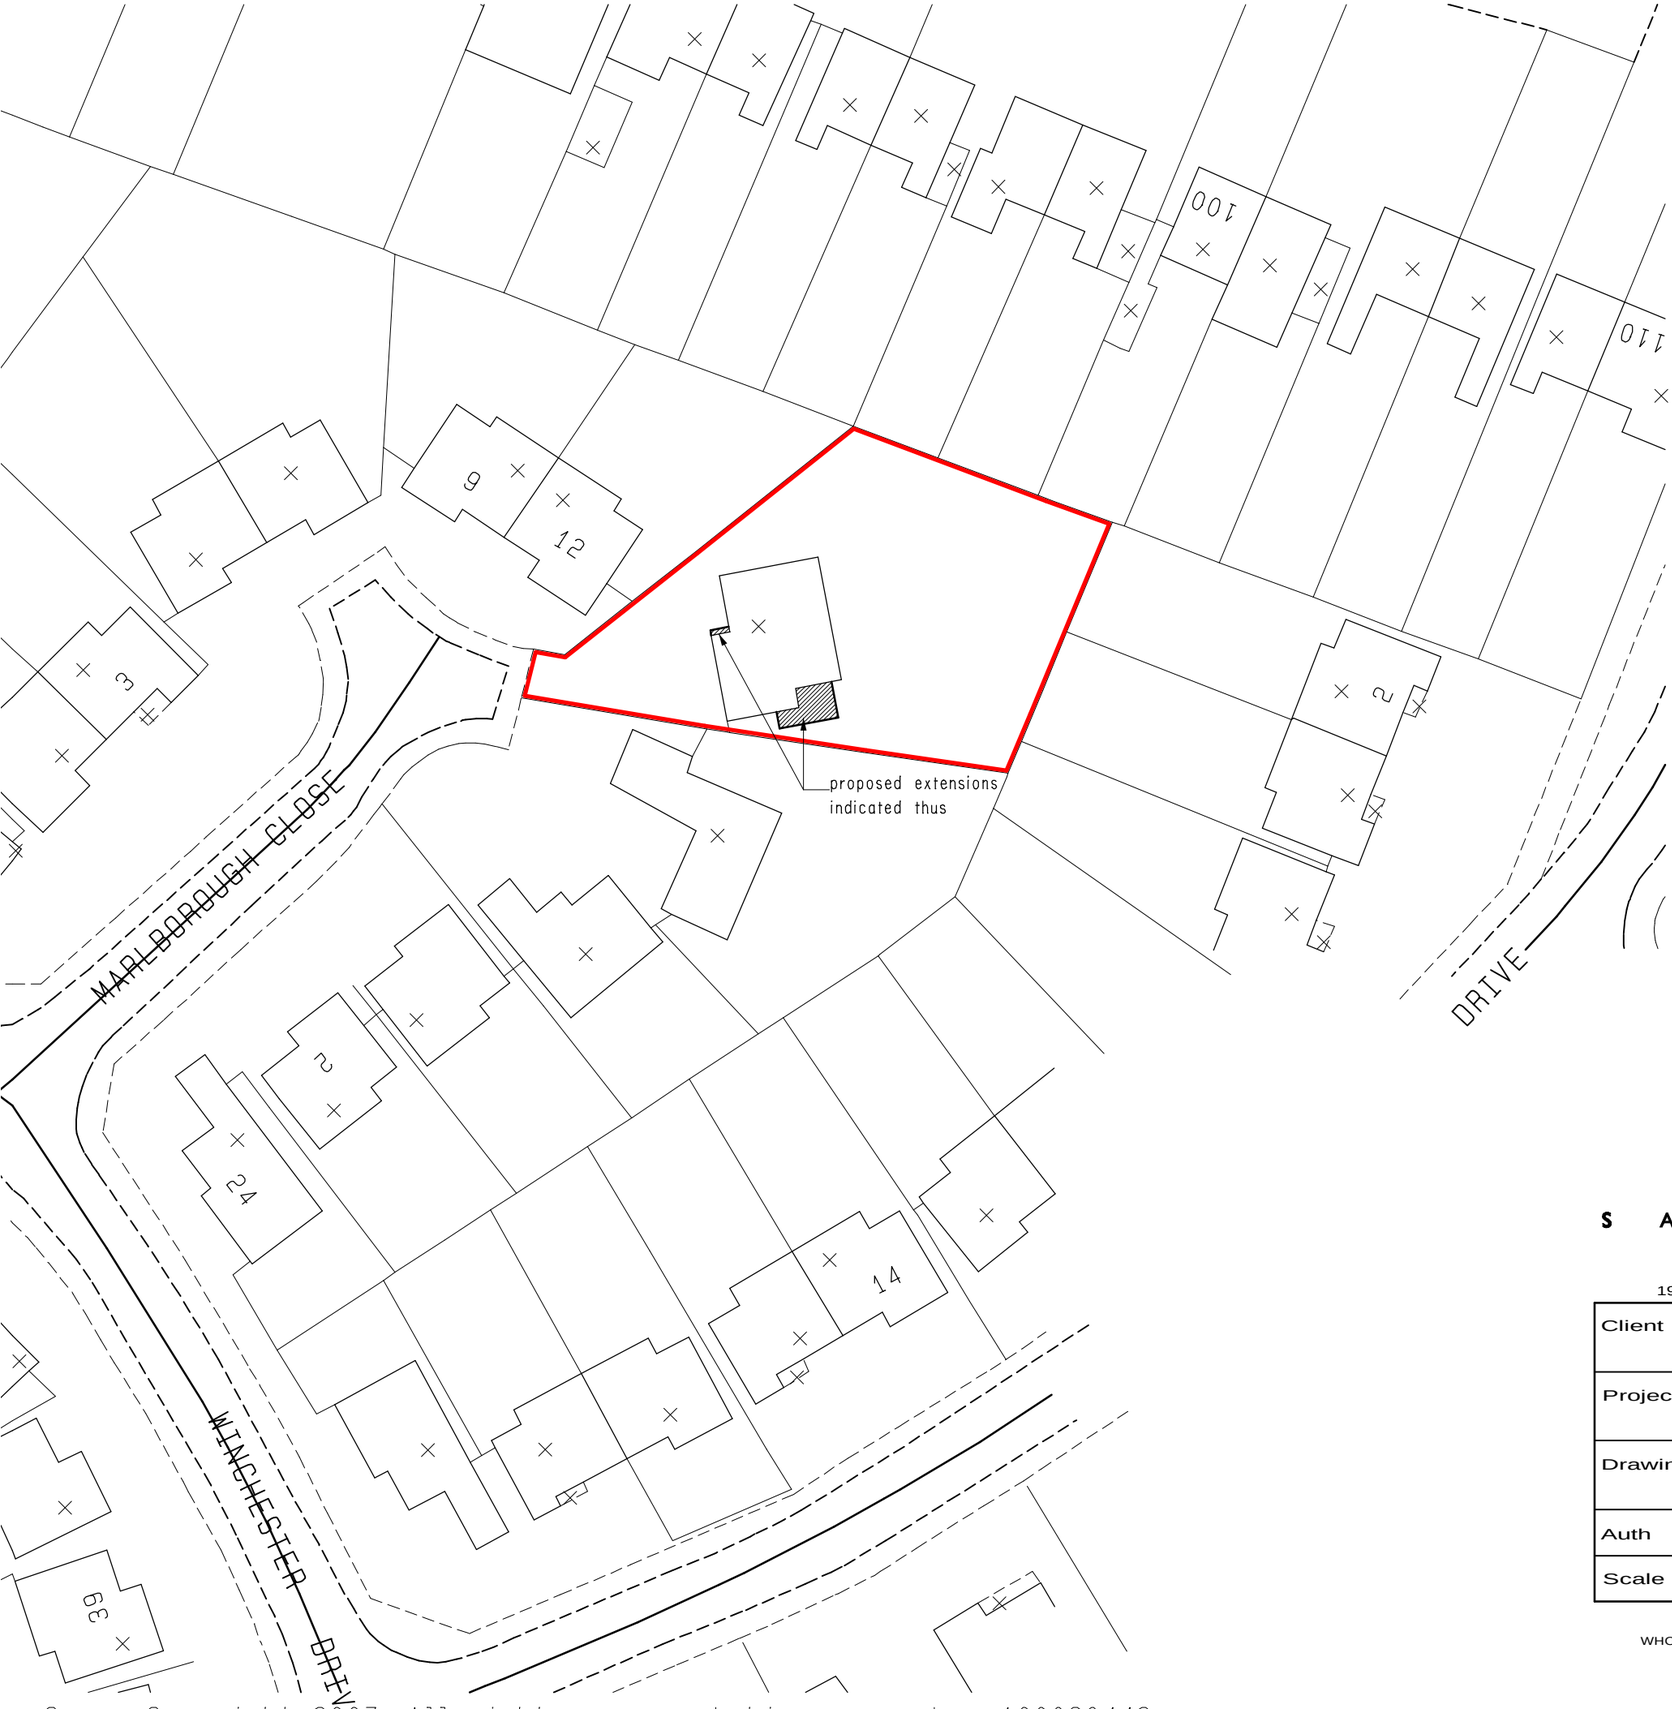

Crown Copyright 2007. All rights reserved. Licence number 100020449

S A V A G E H A Y W A R D
A R C H I T E C T S
19 Station Rd Hinckley, Leicstershire, LE10 1AW, 01455 635665, FAX- 01455 618971

Client	Mr & Mrs Brelsford		
Project	Proposed Extensions & Alterations 10 Marlborough Close, Burbage, LE10 2AN		
Drawing	Site Plan		Drawing No
Auth	JAF	Date Oct 07	04
Scale	1 : 500	Job No 07 / 123	

THIS DRAWING IS THE COPYRIGHT OF SAVAGE HAYWARD REPRODUCTION IN ANY FORM OF WHOLE OR PART IS FORBIDDEN WITHOUT PRIOR WRITTEN PERMISSION OF THE COPYRIGHT HOLDER
DO NOT SCALE FROM DRAWING AND ONLY FIGURE DIMENSIONS ARE TO BE USED