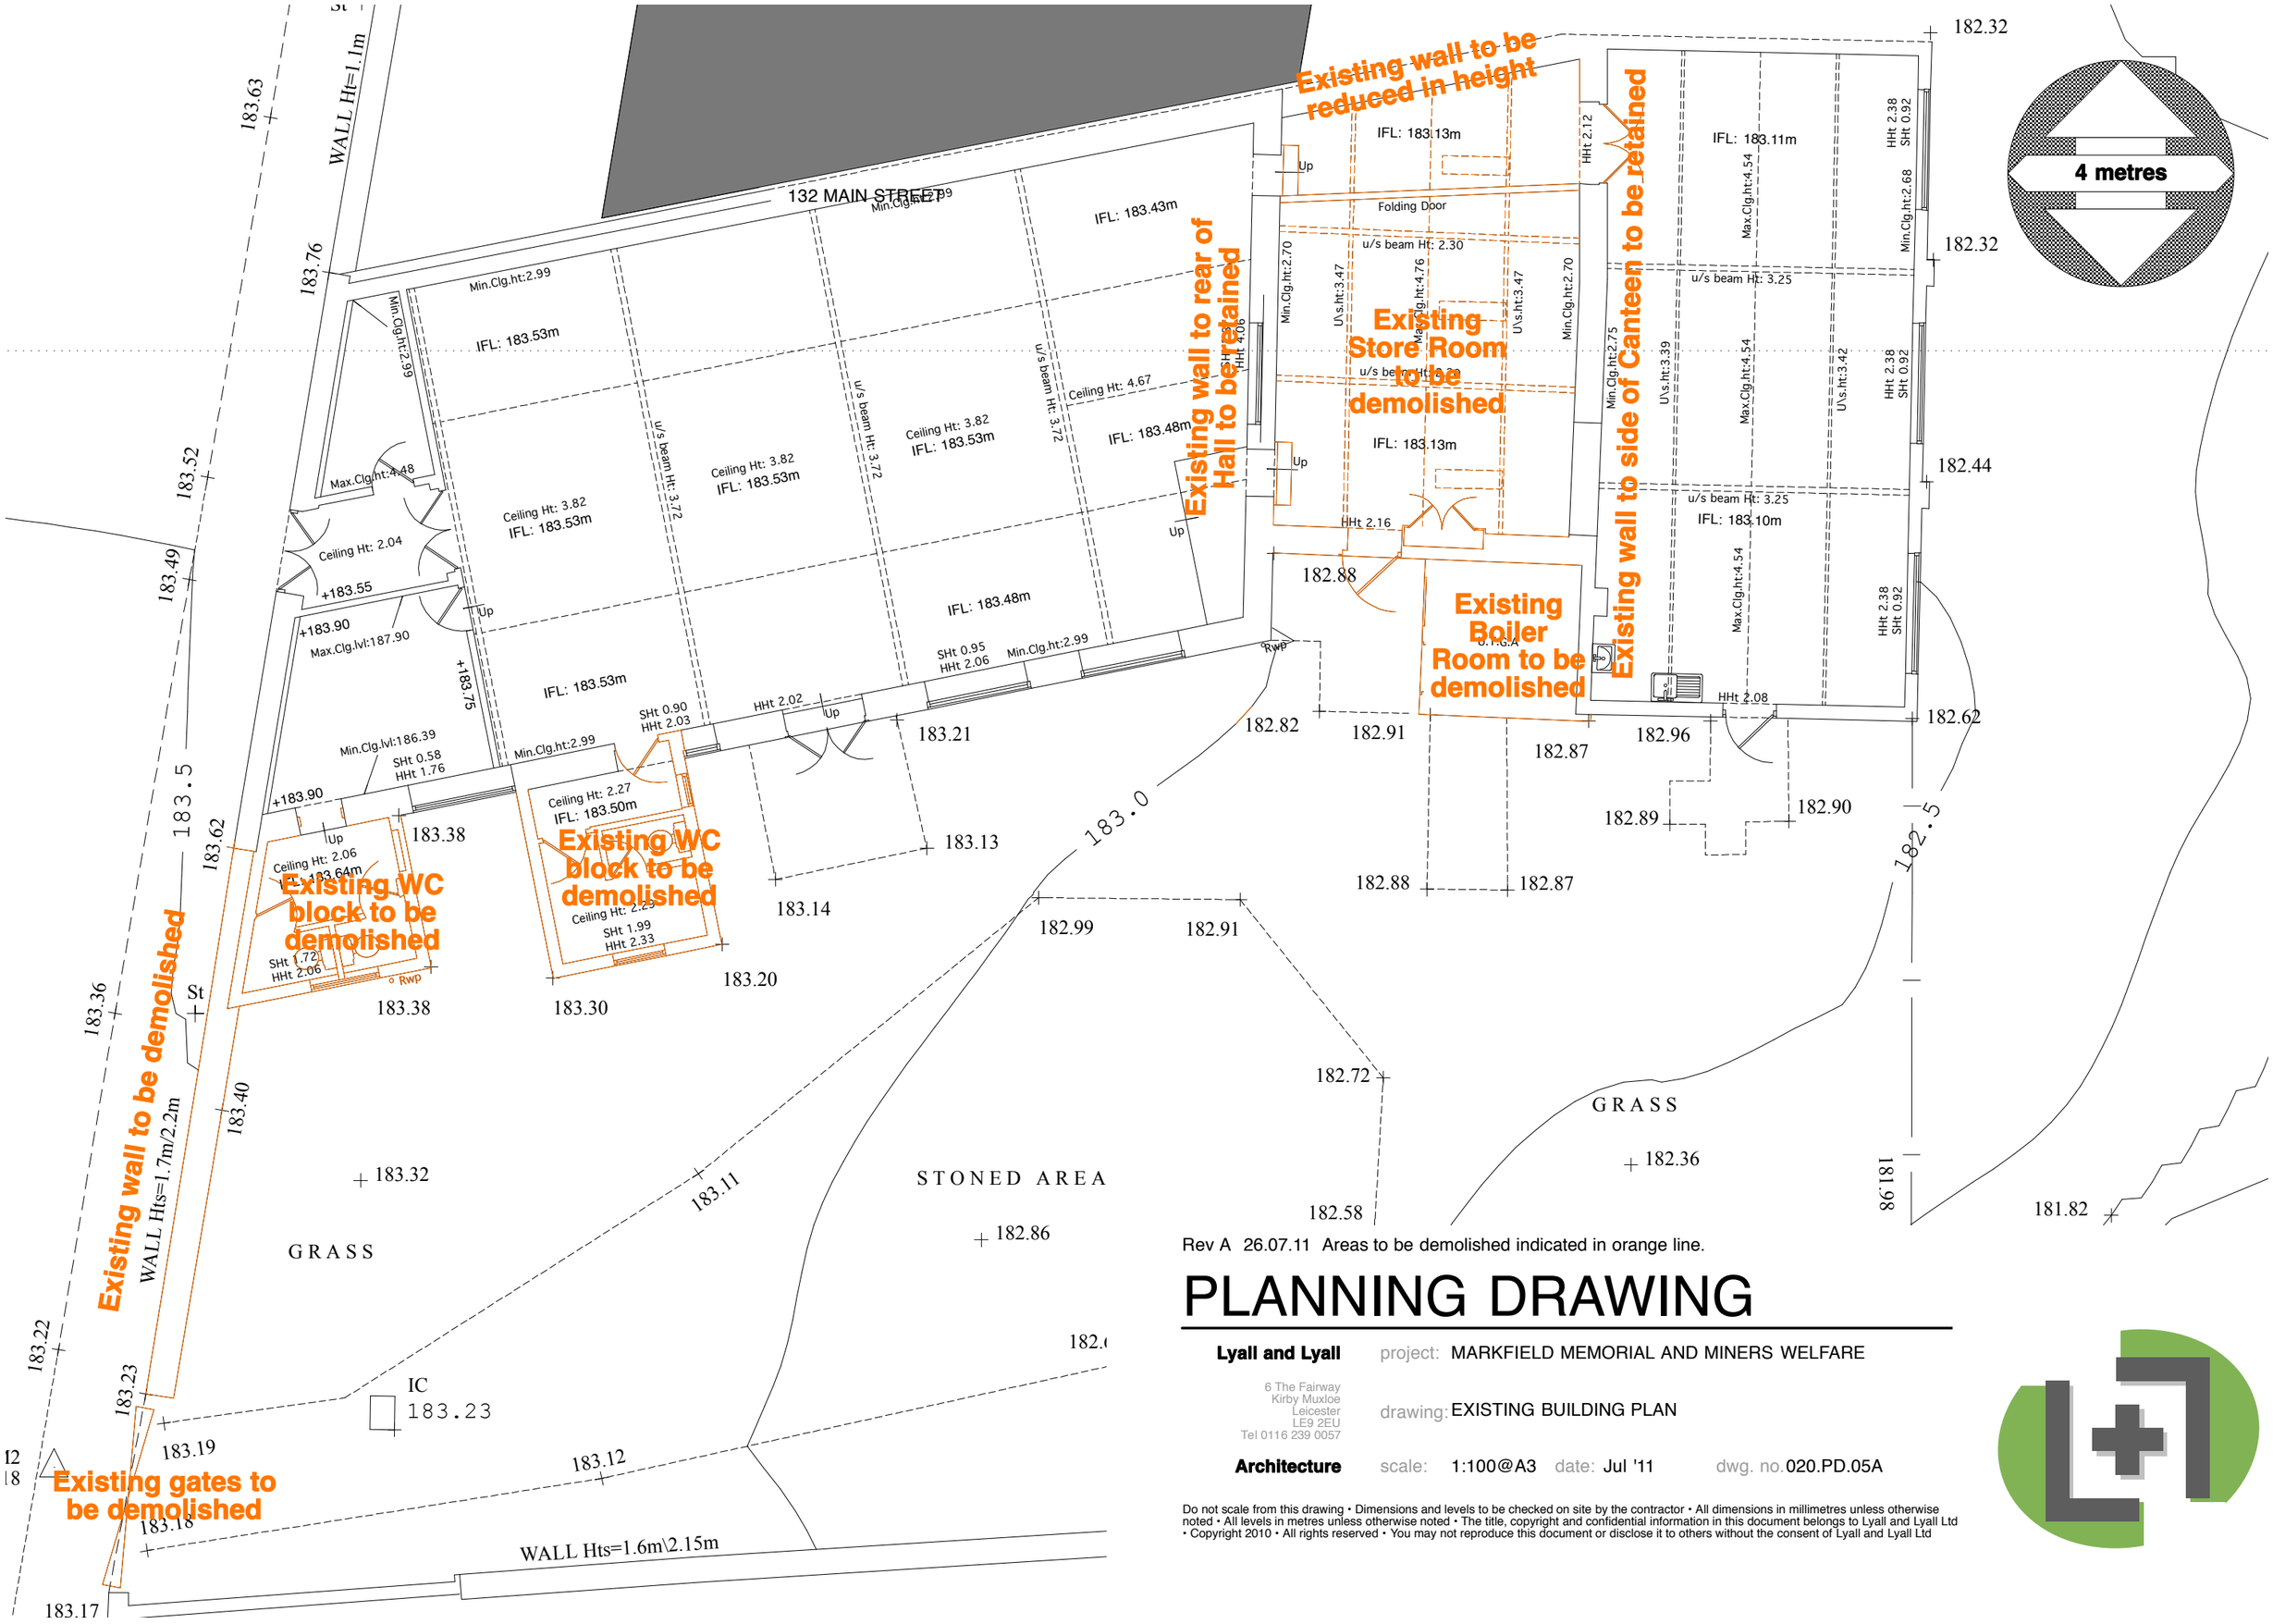


Rev A 26.07.11 Areas to be demolished indicated in orange line.

PLANNING DRAWING

Lyall and Lyall
6 The Fairway
Kirby Muxloe
Leicester
LE9 2EU
Tel 0116 239 0057

Architecture

project: MARKFIELD MEMORIAL AND MINERS WELFARE

drawing: EXISTING BUILDING PLAN

scale: 1:100@A3 date: Jul '11 dwg. no. 020.PD.05A

Do not scale from this drawing • Dimensions and levels to be checked on site by the contractor • All dimensions in millimetres unless otherwise noted • All levels in metres unless otherwise noted • The title, copyright and confidential information in this document belongs to Lyall and Lyall Ltd • Copyright 2010 • All rights reserved • You may not reproduce this document or disclose it to others without the consent of Lyall and Lyall Ltd