

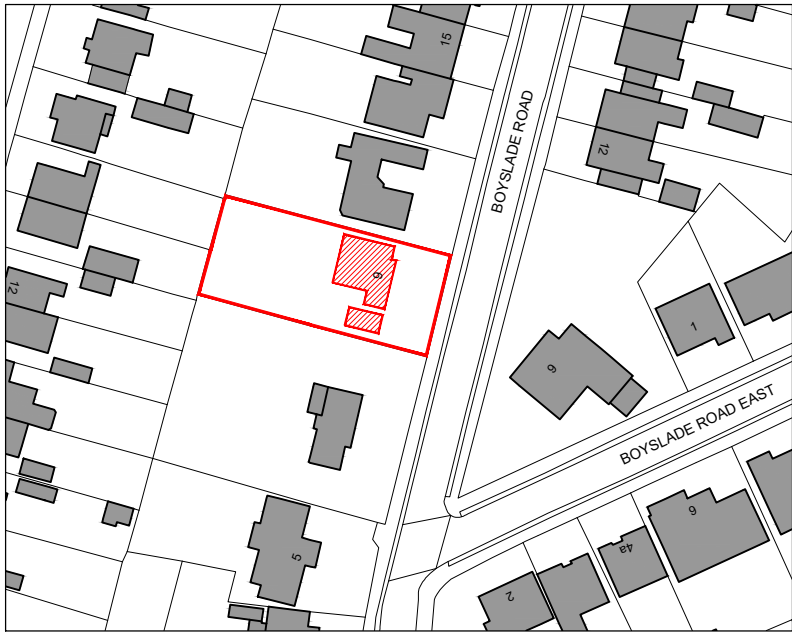


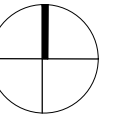


Location Plan
Scale 1:1250

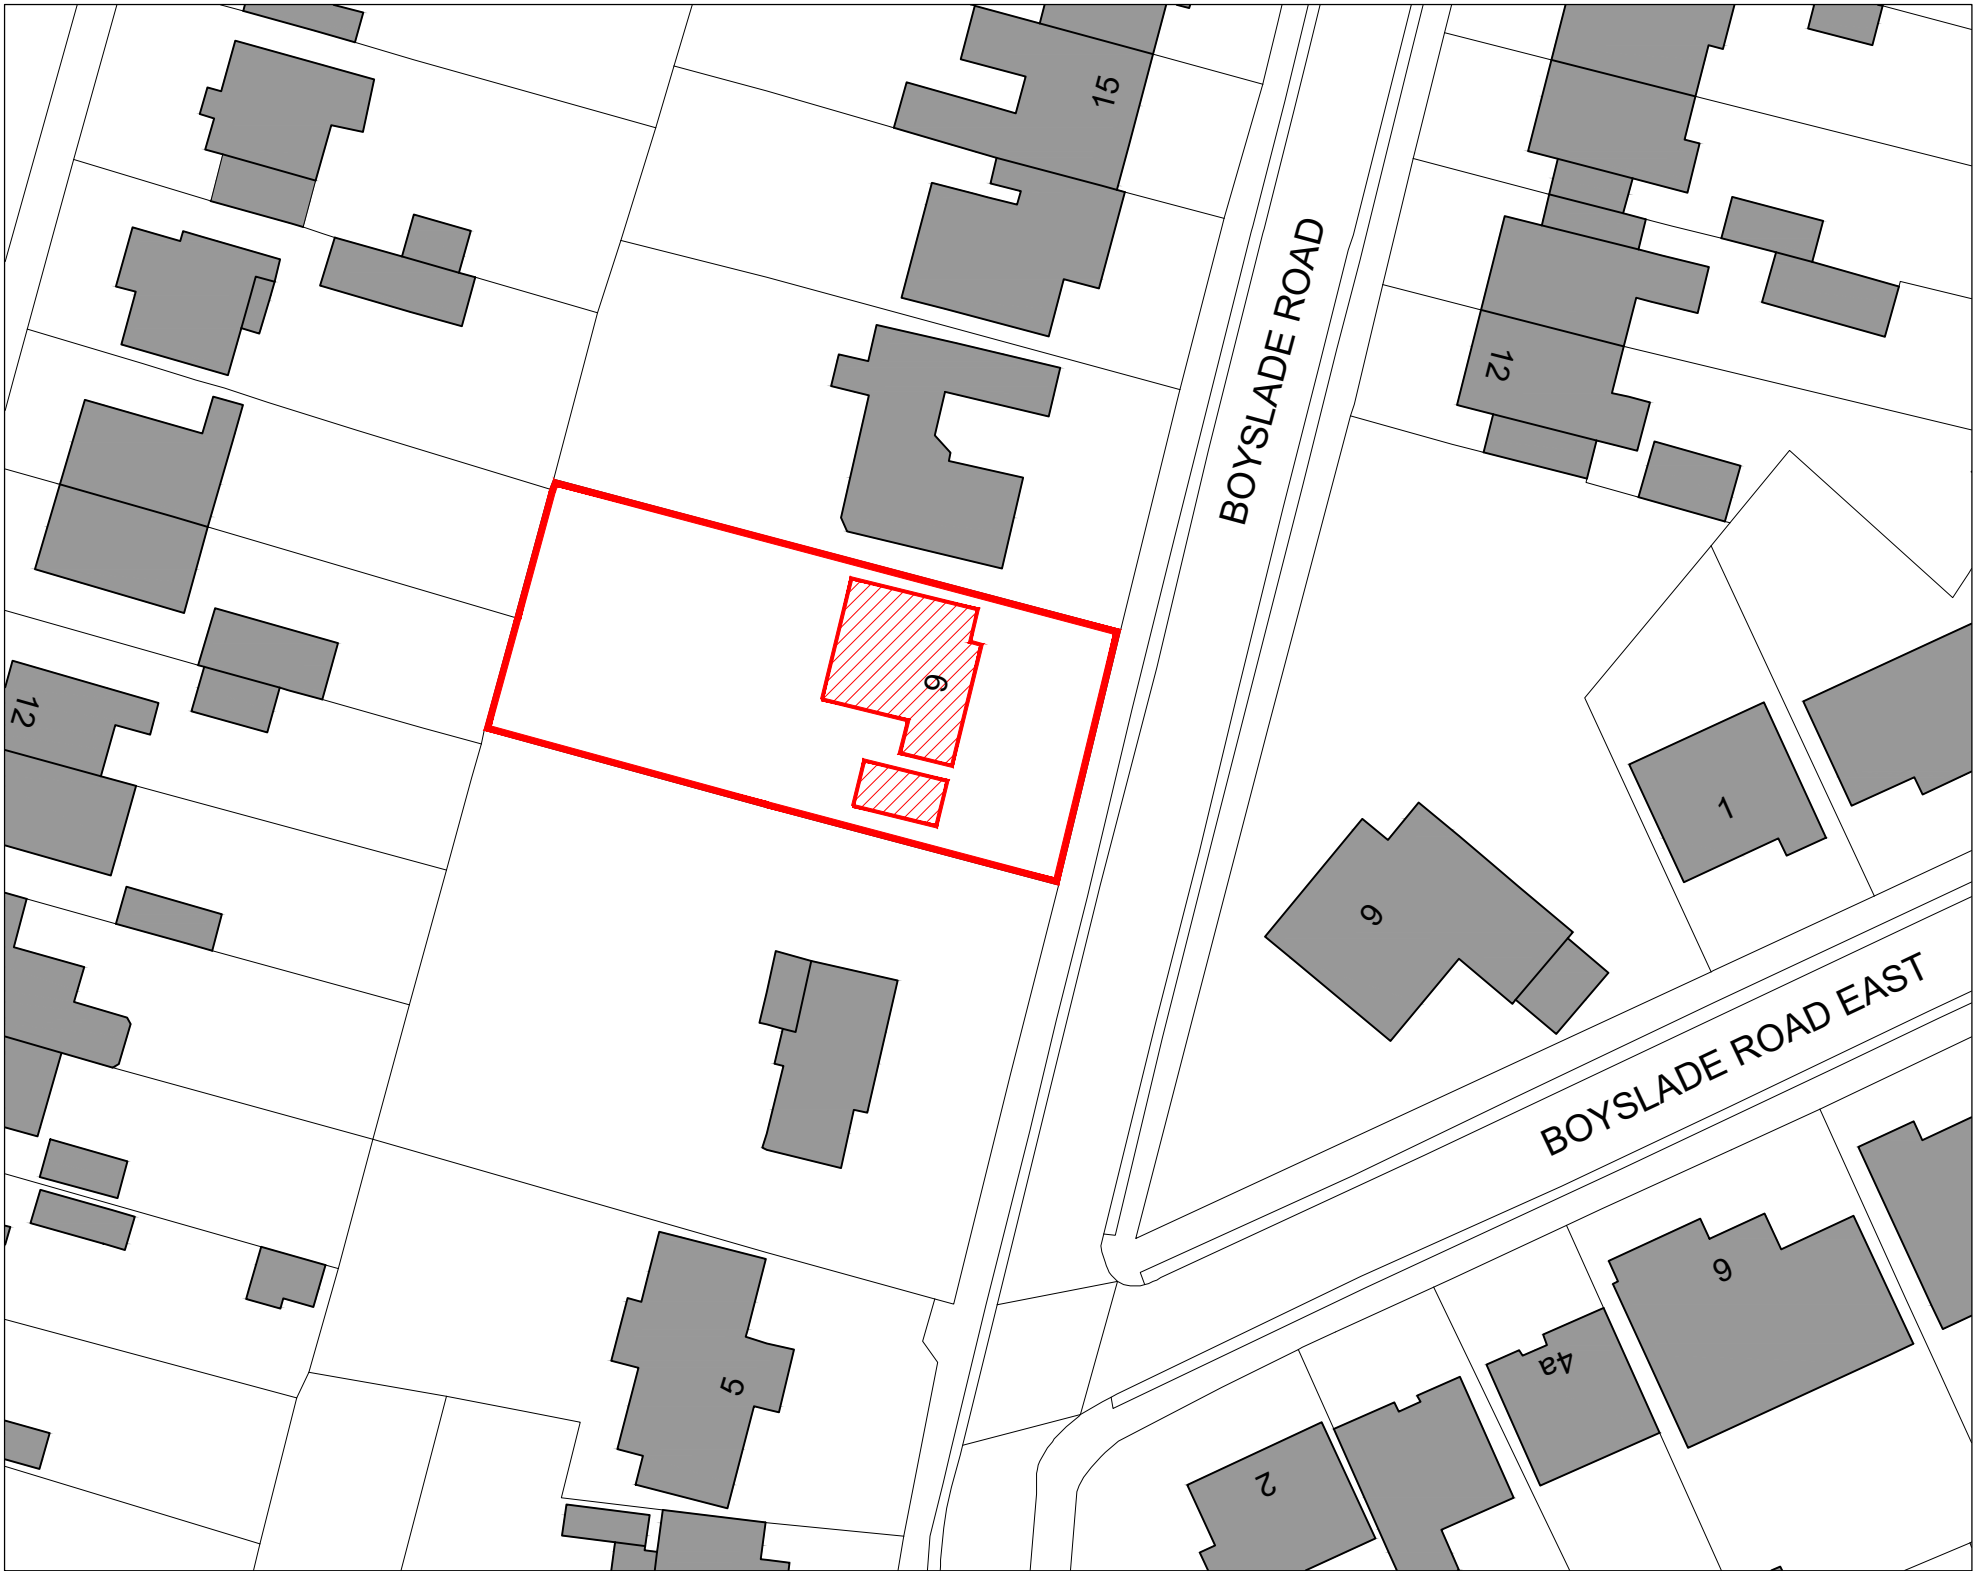

Location Plan
Scale 1:500

AMENDMENTS

DO NOT SCALE Figured dimensions must be taken in preference to scaled dimensions and any discrepancies or errors are to be referred to the Architect. Contractors, sub-contractors and suppliers must verify all dimensions on site before commencing work or making any workshop drawings. Copyright Reserved ©

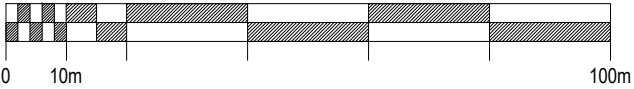

Scale Bar 1:1250

DRAWING TITLE
Location Plan
JOB TITLE
Anderson - Boyslade Road, Burbage
DRAWING NUMBER
WA 619 (04) 01

SCALE
1:1250 @ A3
DATE
22.03.23
DRAWN
WL
CHECKED
KW
STATUS
PLANNING DRAWINGS ONLY

CONTACT
0116 254 1830
waltersarchitects.com
info@waltersarchitects.com
Suite 2.21
St. Martins House
7 Peacock Lane
Leicester
LE1 5PZ

**Walters
Architects**