



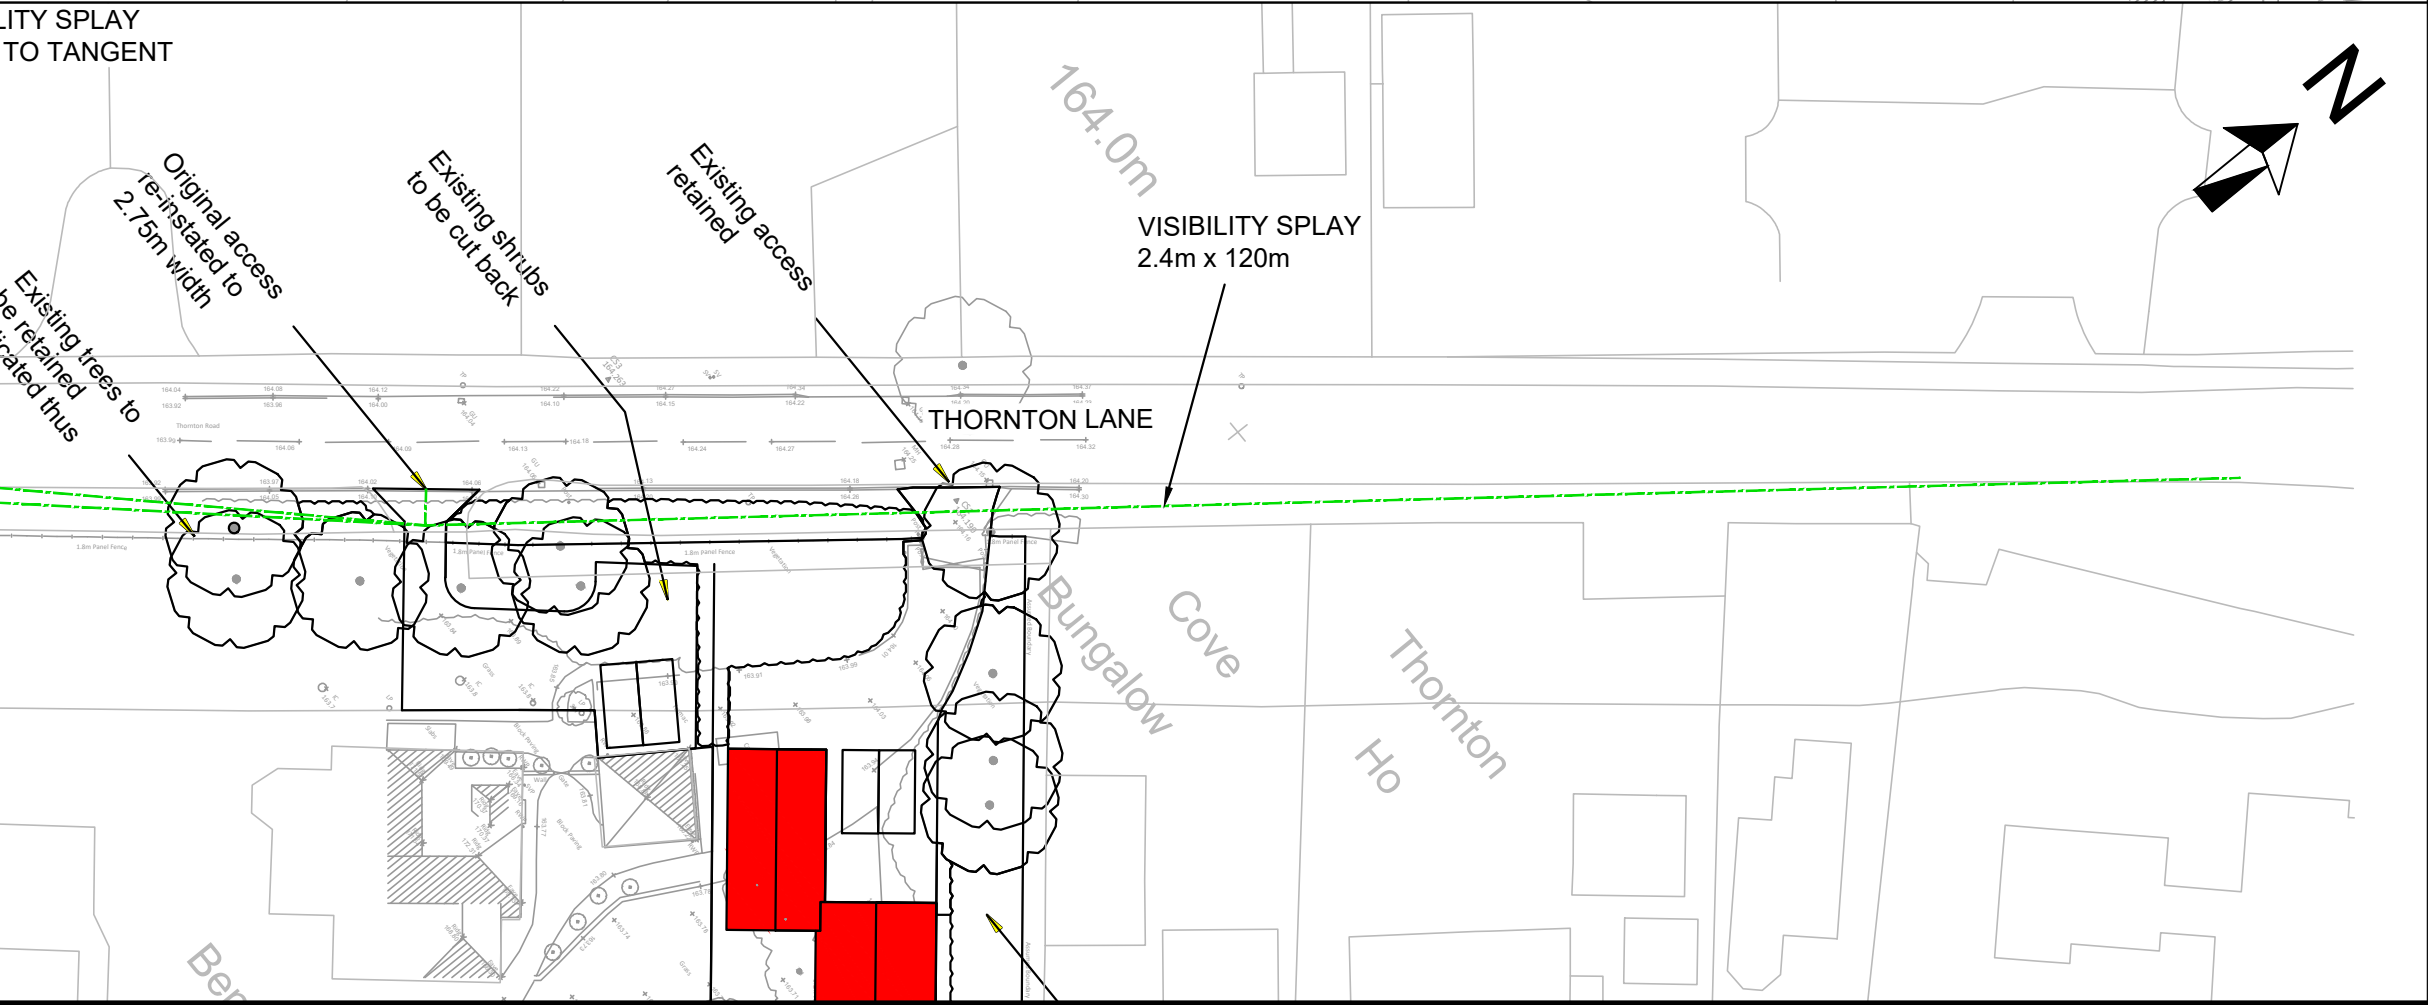

A	23.06.23	AMENDED ACCESS	KI	AP	AP
-	13.01.23	ORIGINAL ISSUE	CT		
Rev	Date	Description	Drm	Chk	App

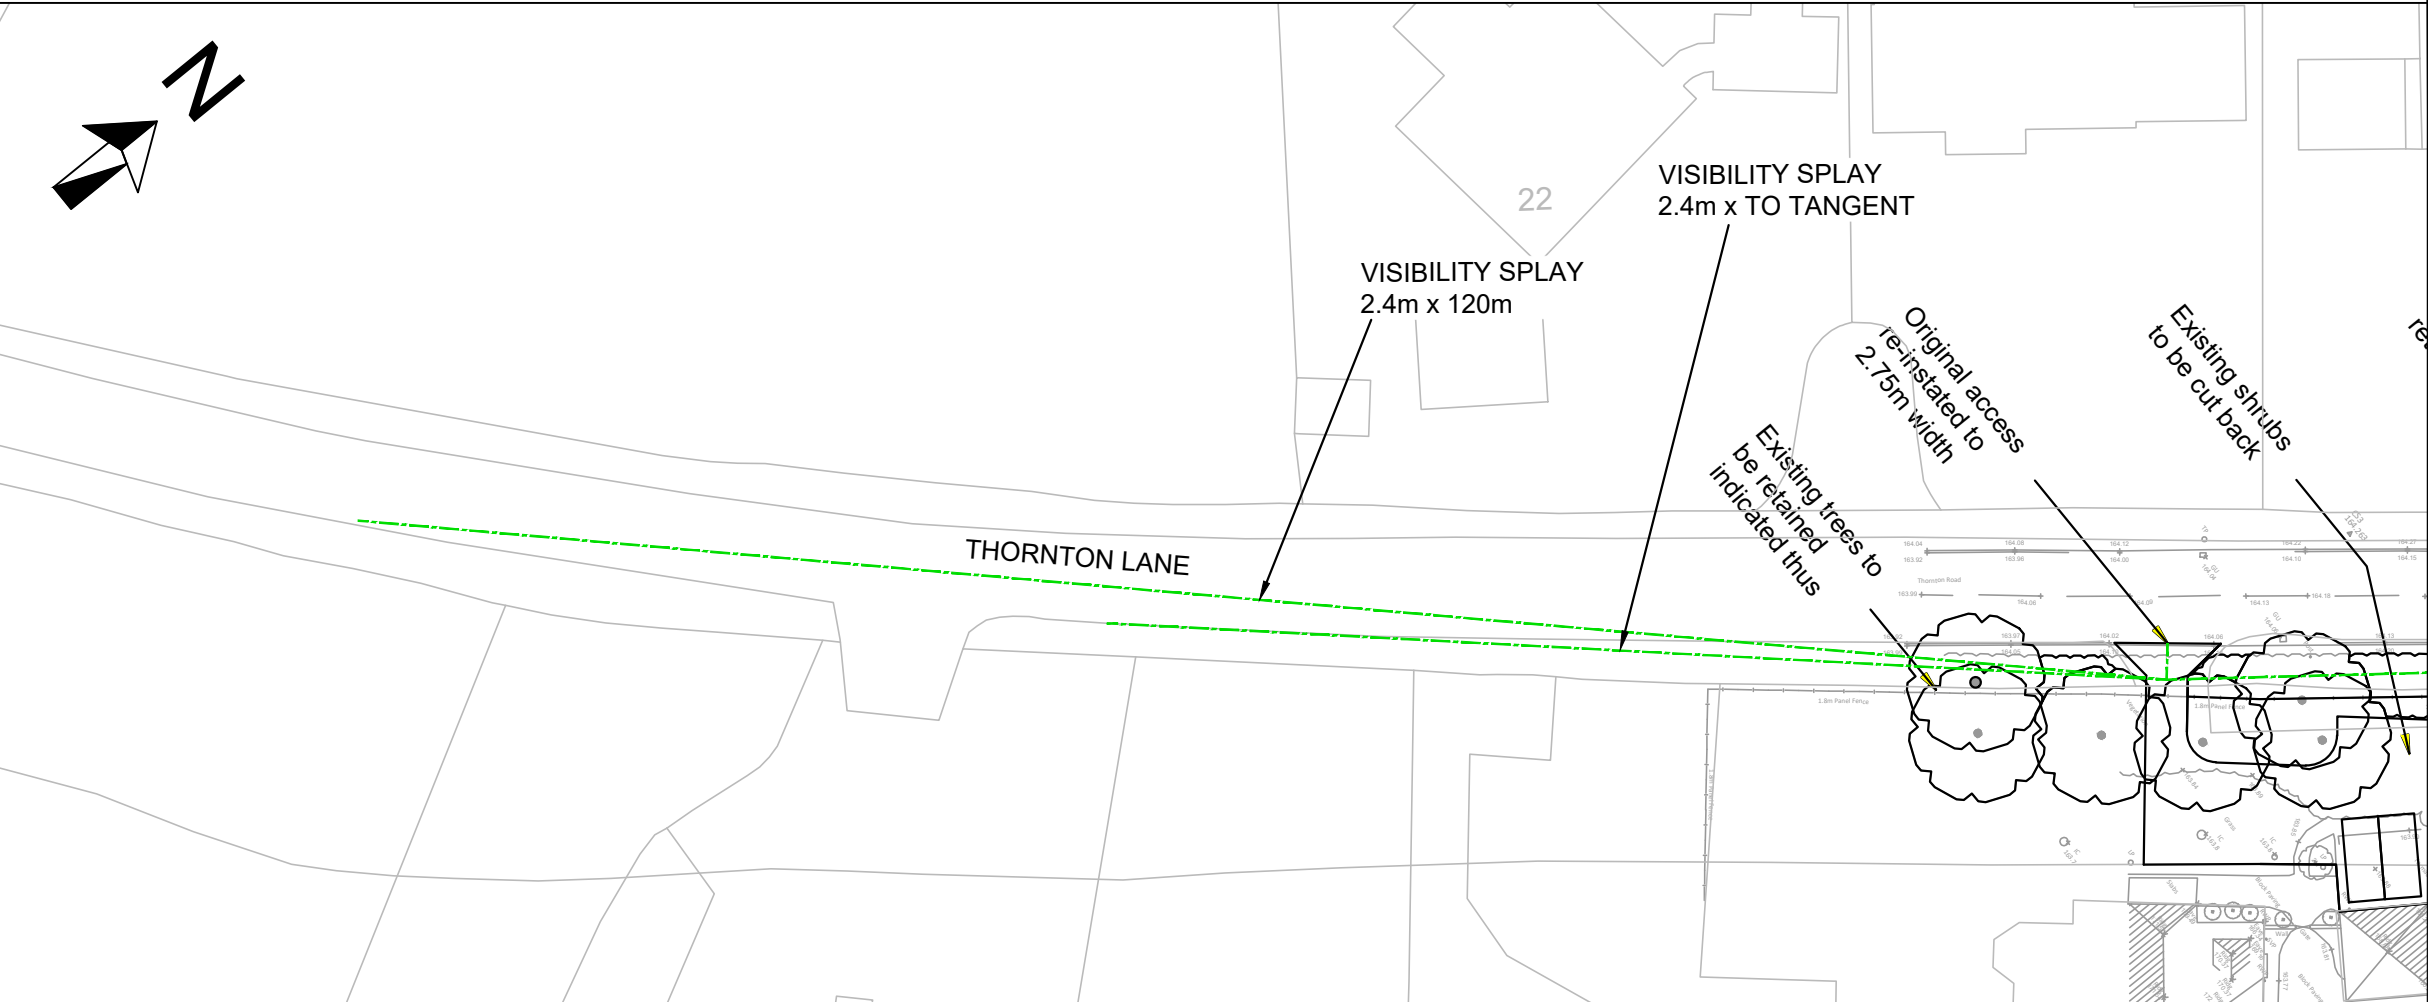

Client

Project
BEN VENUTO
THORNTON LANE

Drawing Title
ACCESS ARRANGEMENTS &
VISIBILITY SPLAYS

Drawing Status
FOR INFORMATION

Drawn CT	Designed	Date 13.01.23	Scale 1:500	Size A3
Drawing No. 23-132-SK01 REV A				Rev A