


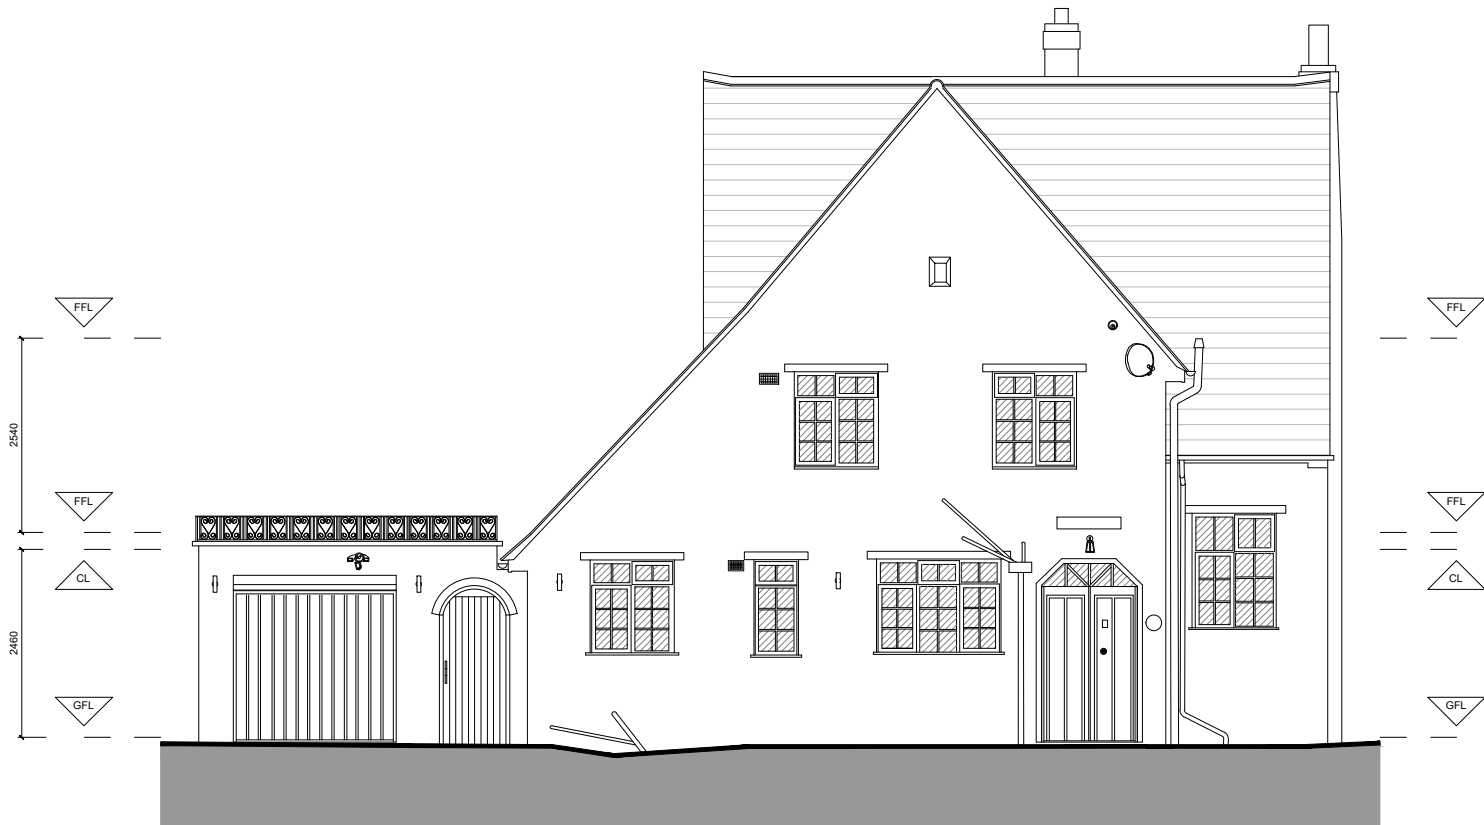

Elevation A
Scale 1:50



Elevation B
Scale 1:50



Elevation C
Scale 1:50



Elevation D
Scale 1:50

AMENDMENTS



DRAWING TITLE
Existing Elevations

JOB TITLE
Anderson - Boyslade Road, Burbage

DRAWING NUMBER
WA 619 (04) 04

SCALE | **DATE**
1:50 @ A1 | 22.03.23

DRAWN | **CHECKED**
WL | KW

STATUS
PLANNING DRAWINGS ONLY

CONTACT
0116 254 1830
waltersarchitects.com
info@waltersarchitects.com

Suite 2.21
St. Martins House
7 Peacock Lane
Leicester
LE1 5PZ

**Walters
Architects**