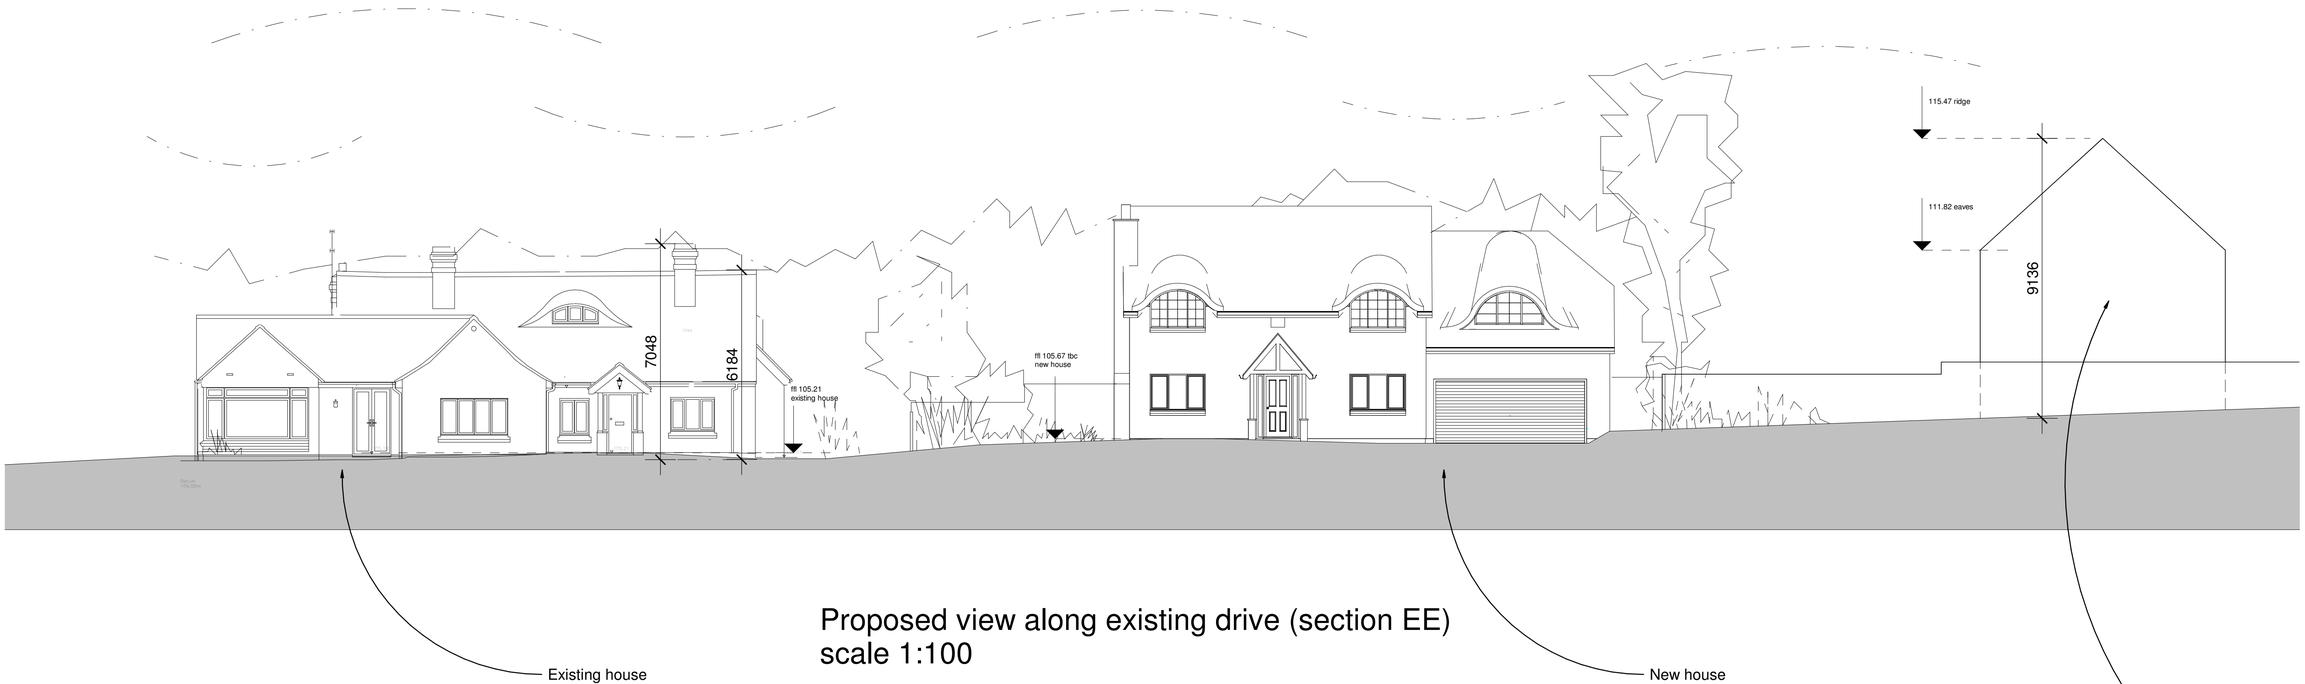


Proposed view along existing drive (section EE)
scale 1:100

Rev.	Date	Description	By	Ckd
A	03.05.23	New house floor level lowered	RD	LW
B	27.06.23	New house moved to right and length reduced house ridge and chimney height lowered	RD	LW

0m 2m 4m 6m 8m 10m

SCALE 1:100 @ A2

Client: **Mr and Mrs Rumble**

Project Title: Proposed new house
Station RD
Stoke Golding

Drawing Title: **Proposed elevation along the existing drive**

Scale	Date	Sheet
1:100	30.04.23	A1
Author: RD	Checked by: LW	

hayward ARCHITECTS LTD
19 Station Road
Hinckley
Leicestershire
LE10 1AW
Tel: 01455 635 665
Fax: 01455 618 971
www.hayward-architects.co.uk

Job No.	Drawing No.
22-62	30 B

Status: COMMENT

THE COPYRIGHT OF THIS DRAWING IS VESTED IN HAYWARD ARCHITECTS LTD
REPRODUCTION IN ANY FORM, EITHER IN WHOLE OR IN PART IS FORBIDDEN WITHOUT THE PRIOR WRITTEN PERMISSION
OF THE COPYRIGHT HOLDER. DO NOT SCALE FROM DRAWING AND ONLY FIGURED DIMENSIONS ARE TO BE USED