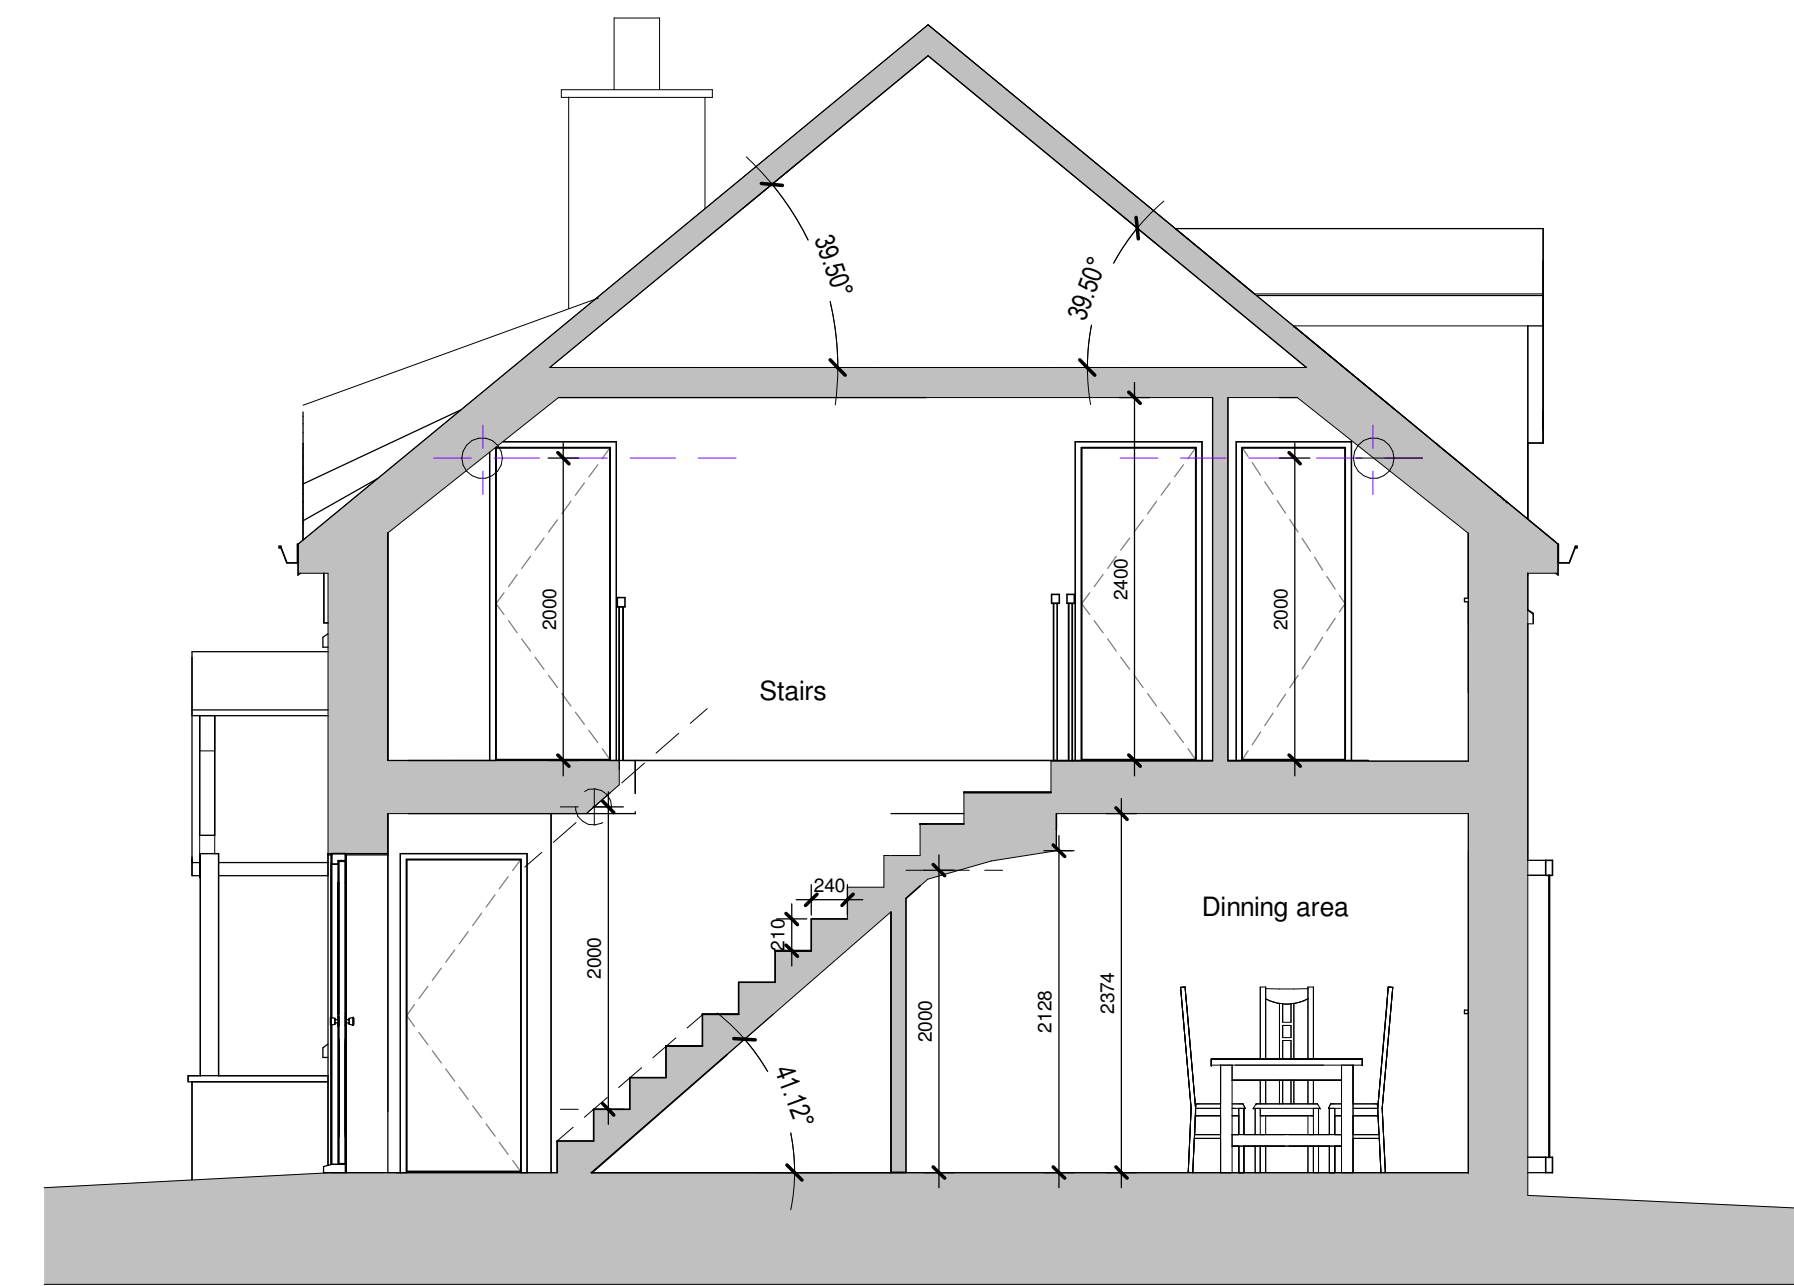
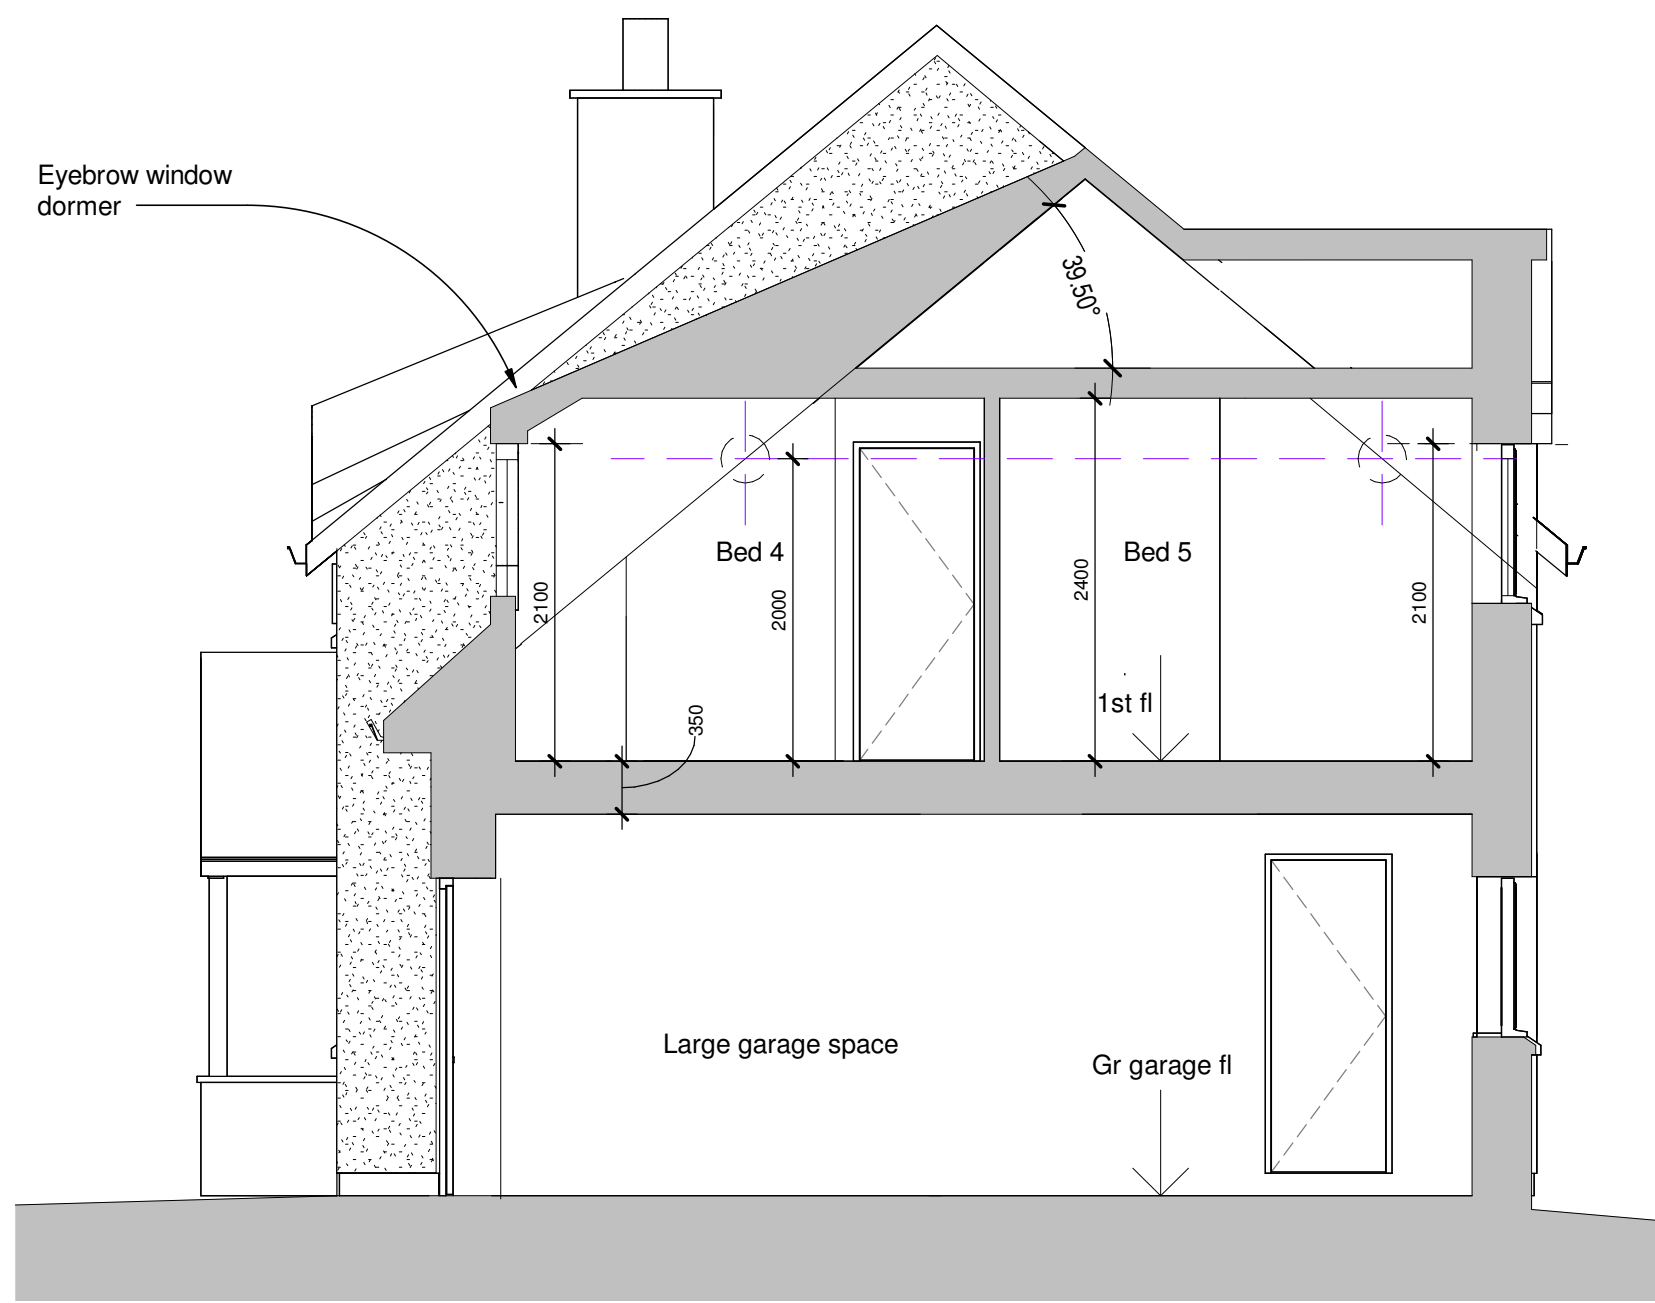
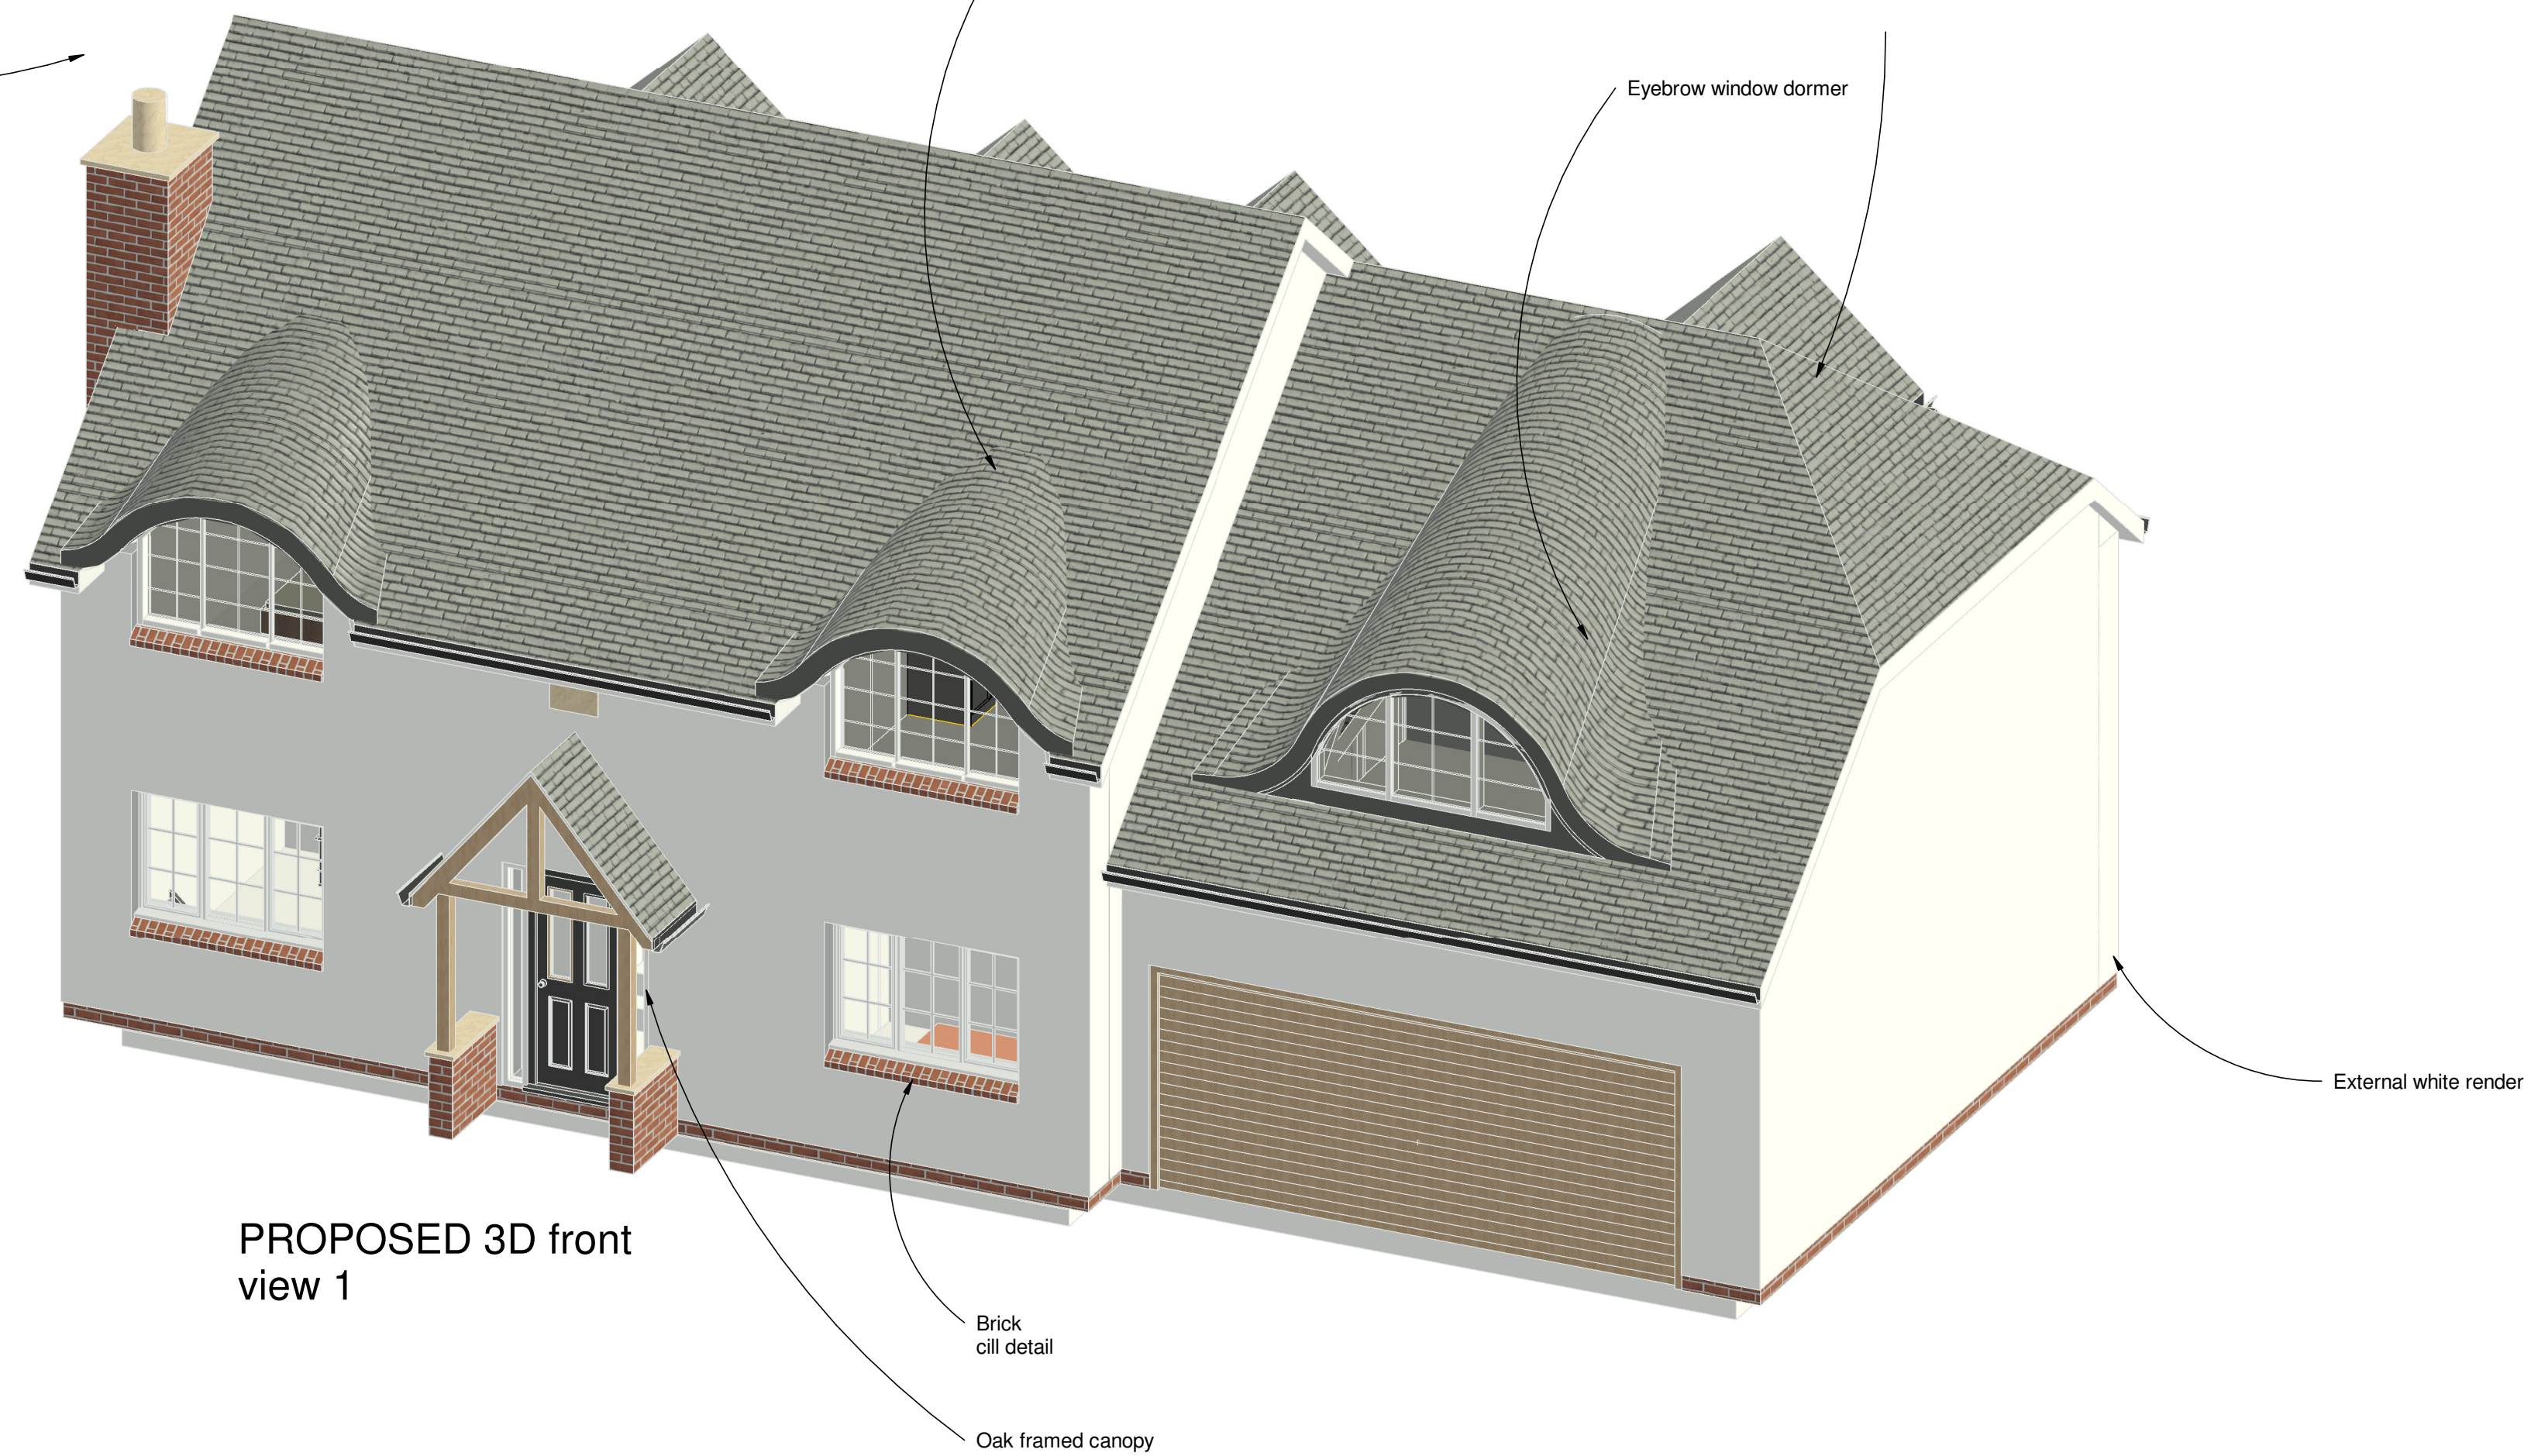


[illegible]

Client Mr and Mrs Rumble			
Project Title Proposed new house Station RD Stoke Golding		19 Station Road Hockley Leicestershire LE10 1AW Tel: 01455 635 665 Fax: 01455 618 971 www.hayward-architects.co.uk	
Drawing Title House 3D views and sections Option 3			
Scale nts	Date 29.03.23	Sheet A1	Job No 22-62
Author RD	Checked by LW		Drawing No 13 D
THE COPYRIGHT OF THIS DRAWING IS VESTED IN HAYWARD ARCHITECTS LTD. REPRODUCTION IN ANY FORM WITHOUT WRITTEN PERMISSION OF HAYWARD ARCHITECTS LTD. IS PROHIBITED. IF THE COPYRIGHT HOLDER, OR NOT, IS UNKNOWN, PERMISSIONS ARE ONLY FURNISHED ON A CASE-BY-CASE BASIS.		Status	COMMENT