


Wall plan - Location Plan

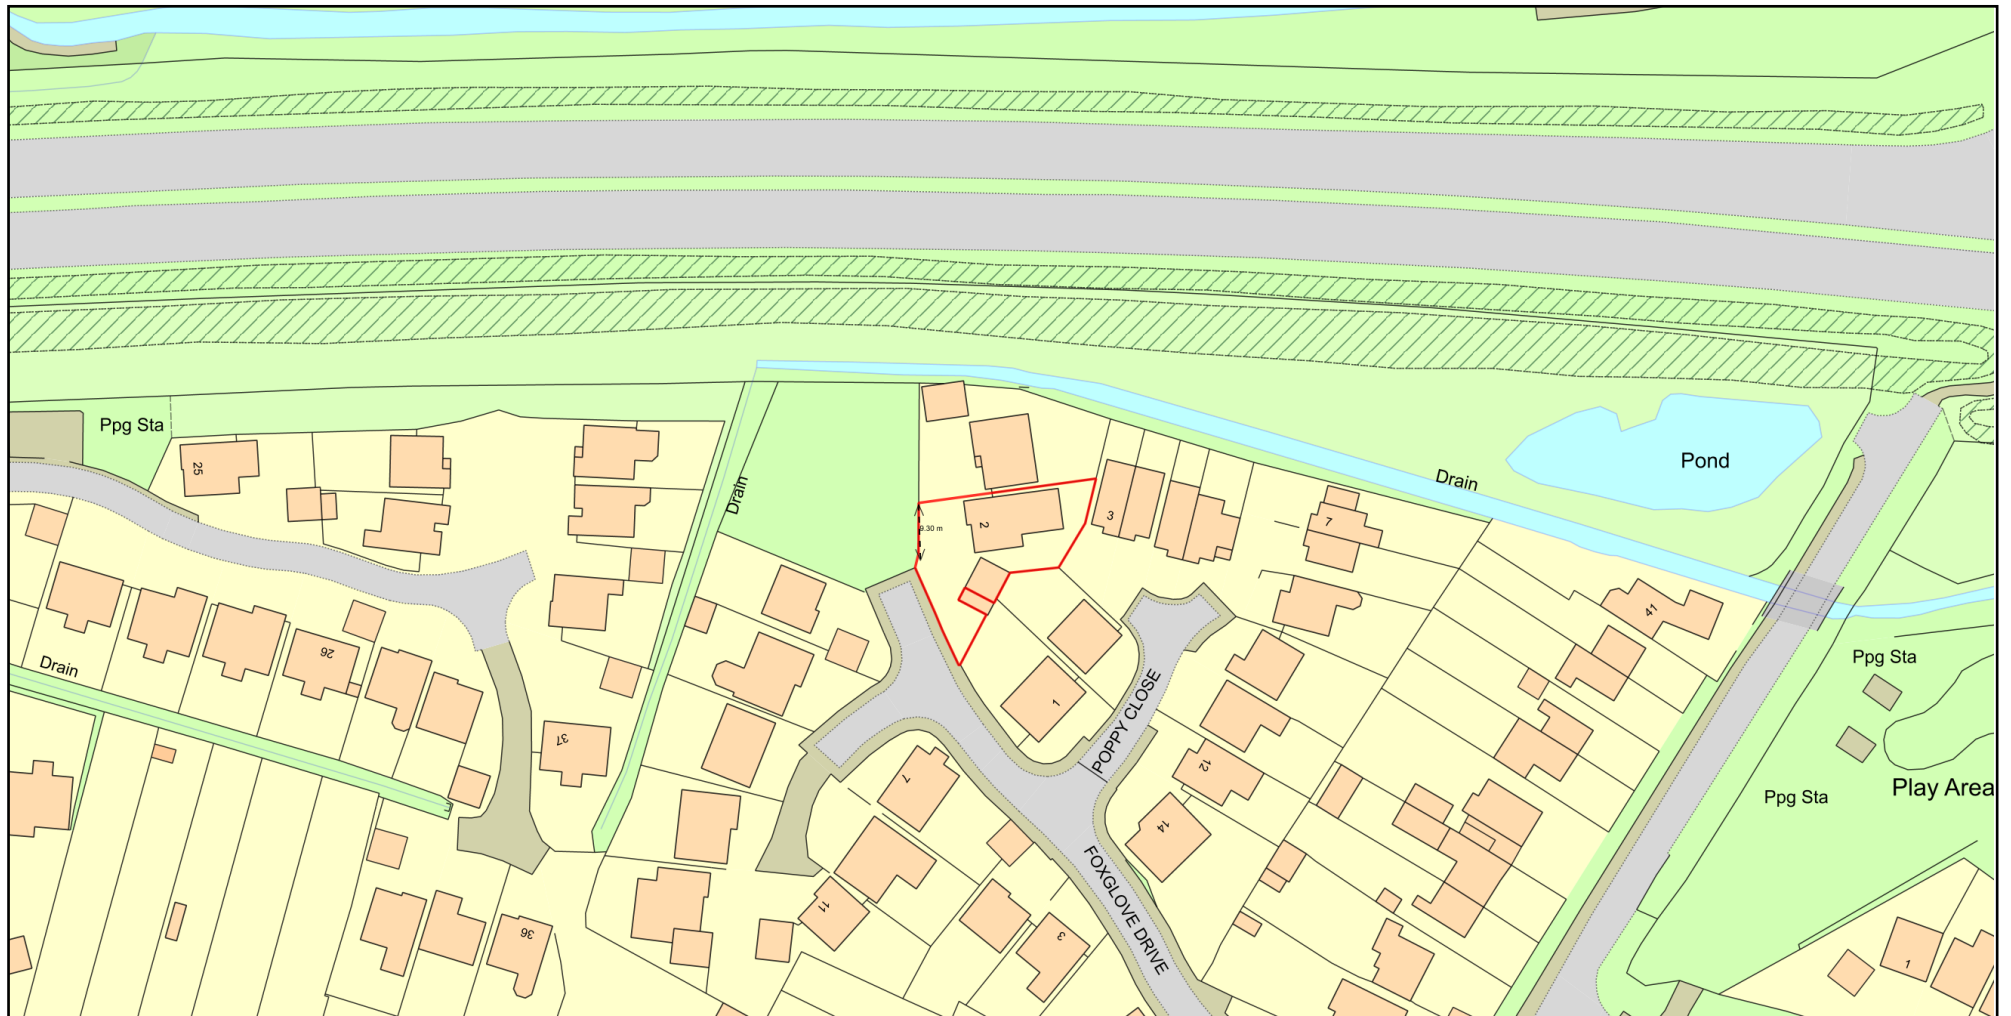

Plan Produced for: Planning Portal

Date Produced: 23 Sep 2026

Plan Reference Number: TQRQM26266082957927

Scale: 1:1250 @ A4

© Crown copyright and database rights 2025 OS 100042766