


Wall plan

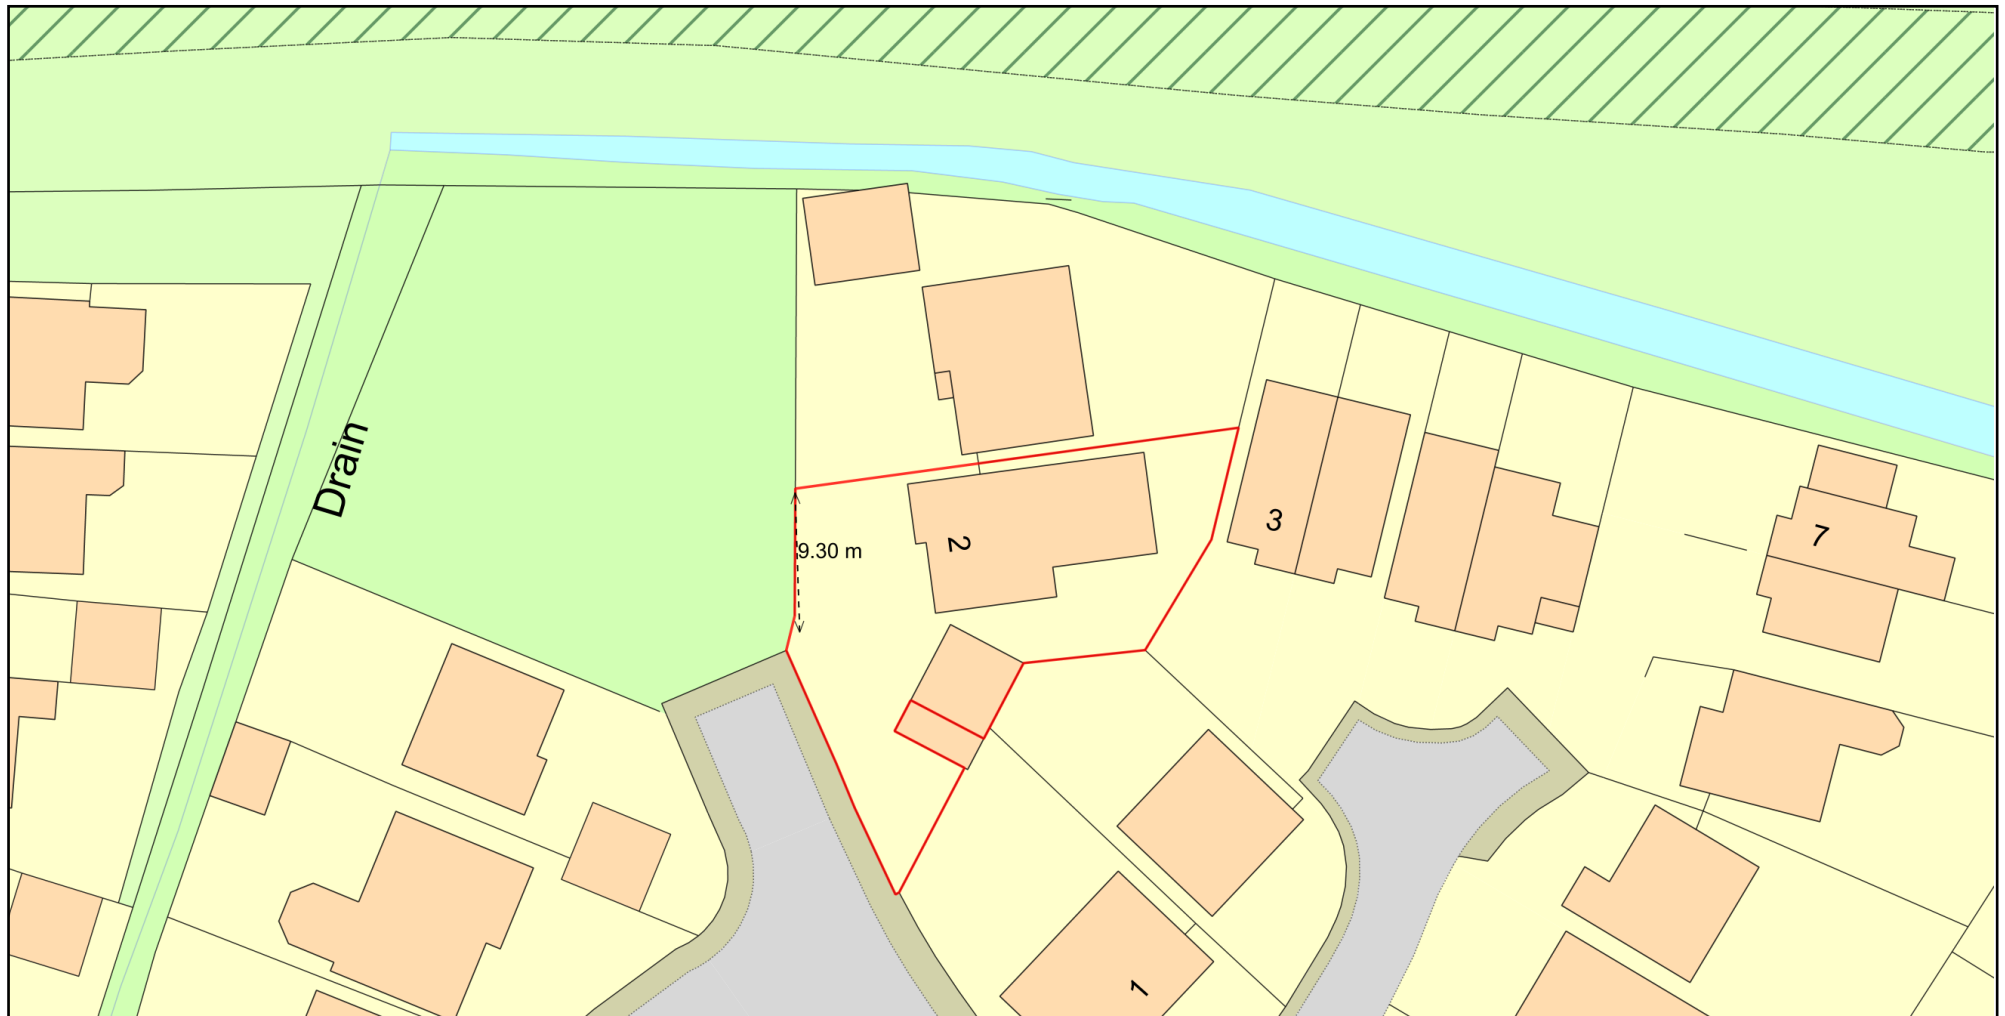

Plan Produced for: Planning Portal

Date Produced: 23 Sep 2026

Plan Reference Number: TQRQM26266082536112

Scale: 1:500 @ A4

© Crown copyright and database rights 2025 OS 100042766