


E COORDINATES: 440693 , 297415

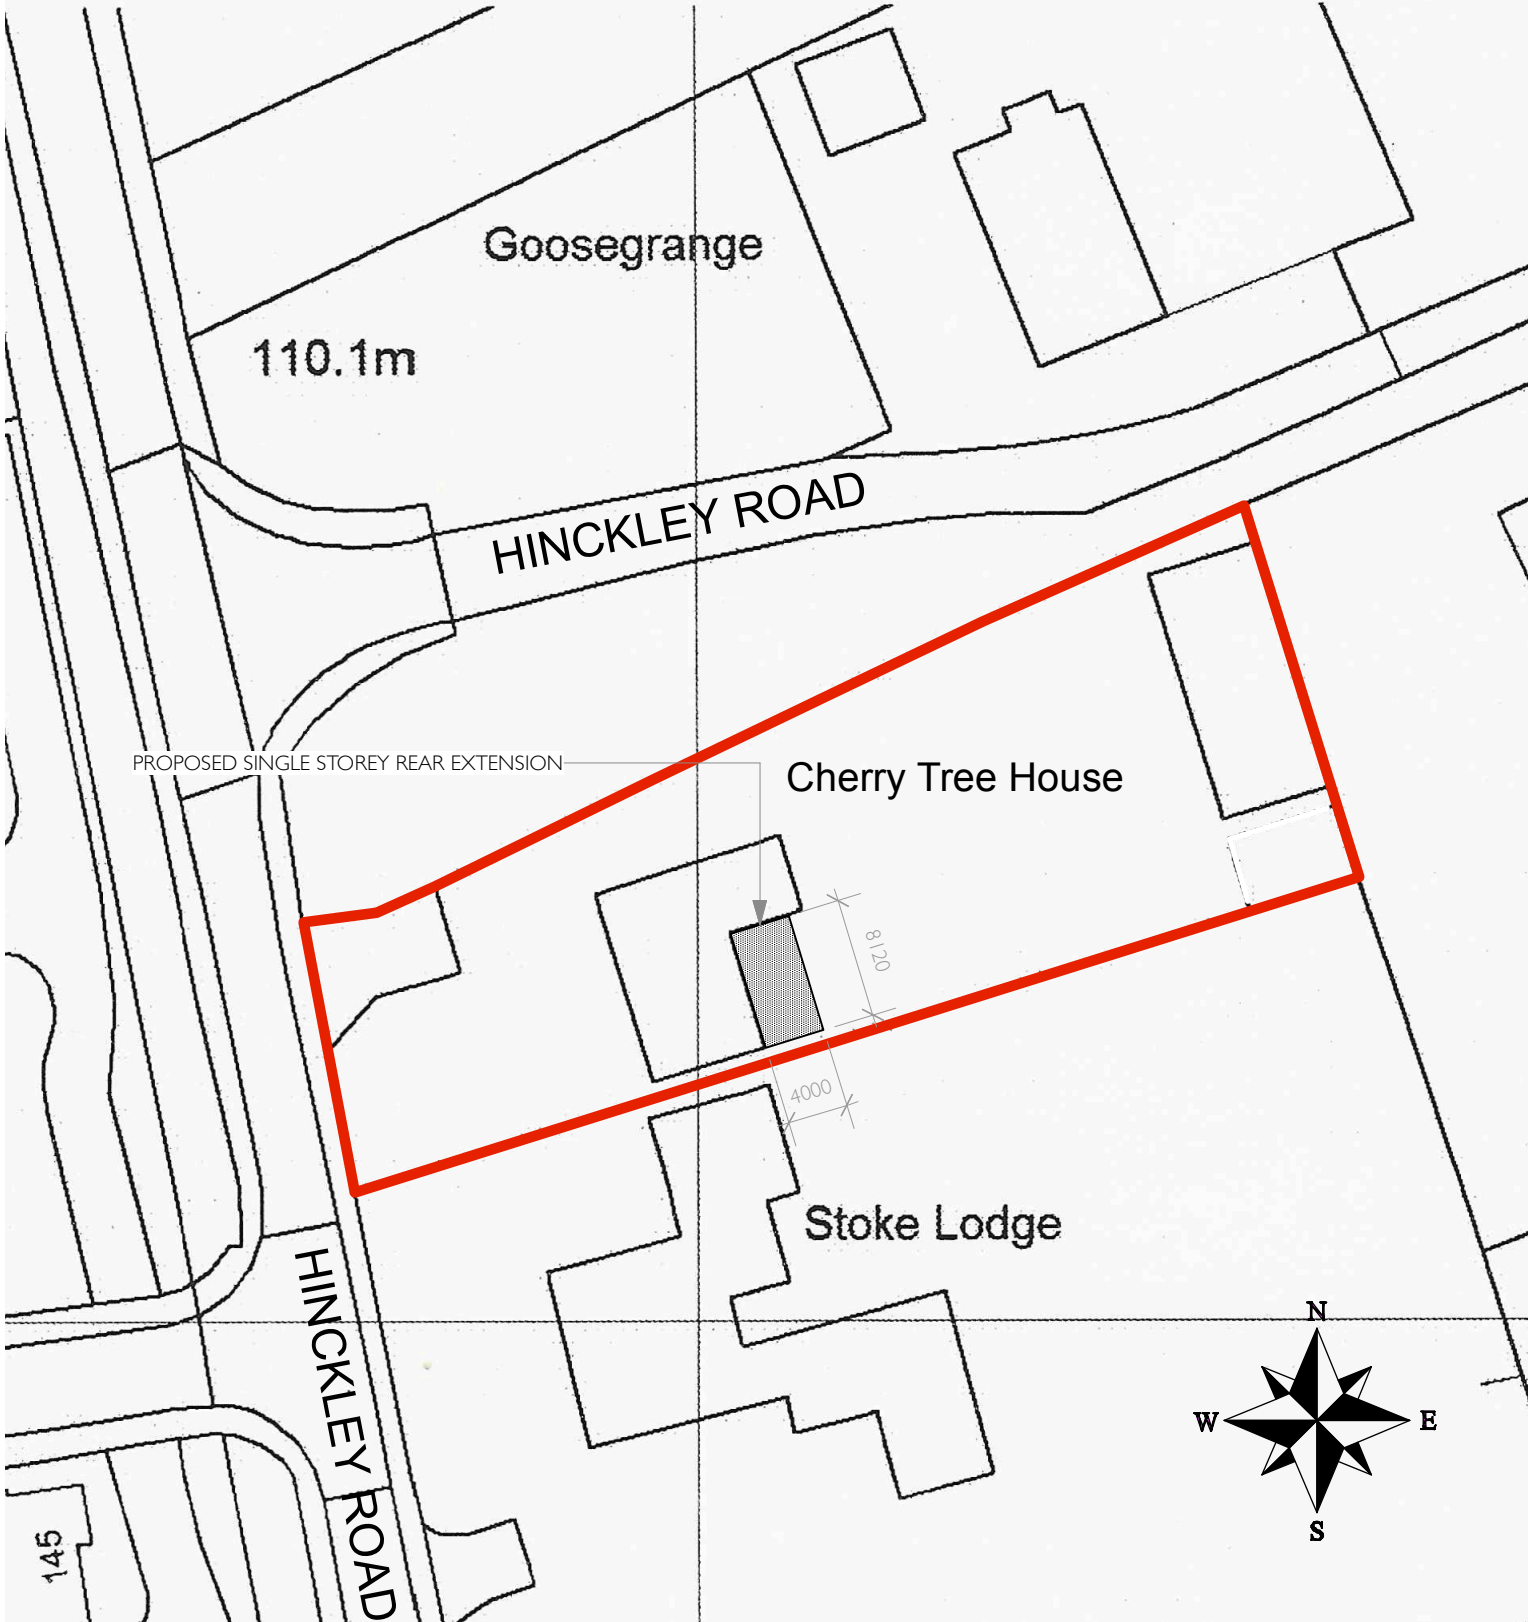

DRAWING TITLE	BLOCK PLAN			PETER THOMPSON ARCHITECTURAL SERVICES T 01455 284921 E MAIL@PETERTHOMPSONADT.CO.UK W PETERTHOMPSONADT.CO.UK A PROVIDENCE HOUSE 49 LEICESTER RD BROUGHTON ASTLEY LEICESTERSHIRE LE9 6QE				
PROJECT TITLE	SINGLE STOREY REAR EXTENSION CHERRY TREE HOUSE HINCKLEY ROAD STOKE GOLDING CV13 6HT							
SCALE	1:500 @ A4	DATE	01.10.2024					

0m 10m 20m 30m 40m