

EXISTING SOUTH ELEVATION



EXISTING NORTH ELEVATION

(Front of property)



EXISTING EAST ELEVATION



PROPOSED SOUTH ELEVATION




PROPOSED NORTH ELEVATION


(Front of property)




PROPOSED EAST ELEVATION

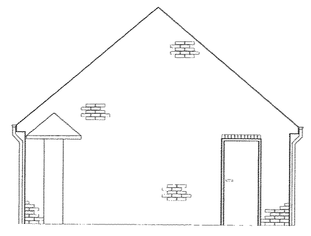


SIDE ELEVATION

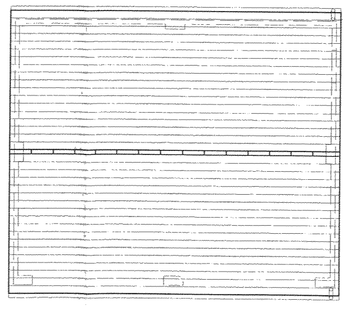

PLAN VIEW

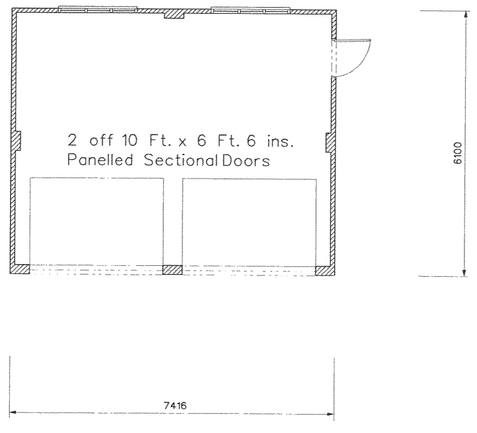

SECTIONAL PLAN

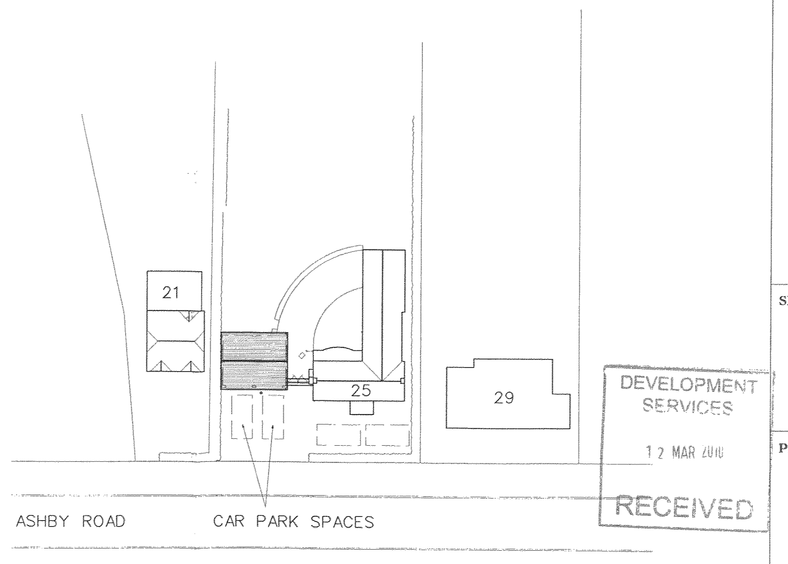

BLOCK PLAN
SCALE 1:500

N

0 10 20 30 40 50 m

BLOCK PLAN SCALE 1:500 @ A1

0 1 2 3 4 5 6 7 8 9 10 m

SCALE 1:100 @ A1

DRAUGHTING SERVICES LIMITED
CAD
TEL: (0116) 235 3812

1- ALL DIMENSIONS & ROUTES OF EXISTING SERVICES ARE TO BE CHECKED ON SITE PRIOR TO COMMENCEMENT OF WORK.

2- THESE DRAWINGS ARE FOR PLANNING & BUILDING REGULATION PURPOSES ONLY

SITE
25 ASHBY ROAD
MARKFIELD
LEICESTER
LE67 9UB

PROJECT
DOUBLE GARAGE

CLIENT
MR. D. ARCHER
25 ASHBY ROAD
MARKFIELD
LEICESTER
LE67 9UB

PAPER SIZE	A1
SCALE 1:100	DATE NOV'09
SHEET 2 OF 2	REV D

DRG No.
A1/0210/A/1