DO NOT SCALE

Drawing No: PG/033/003

Rev A

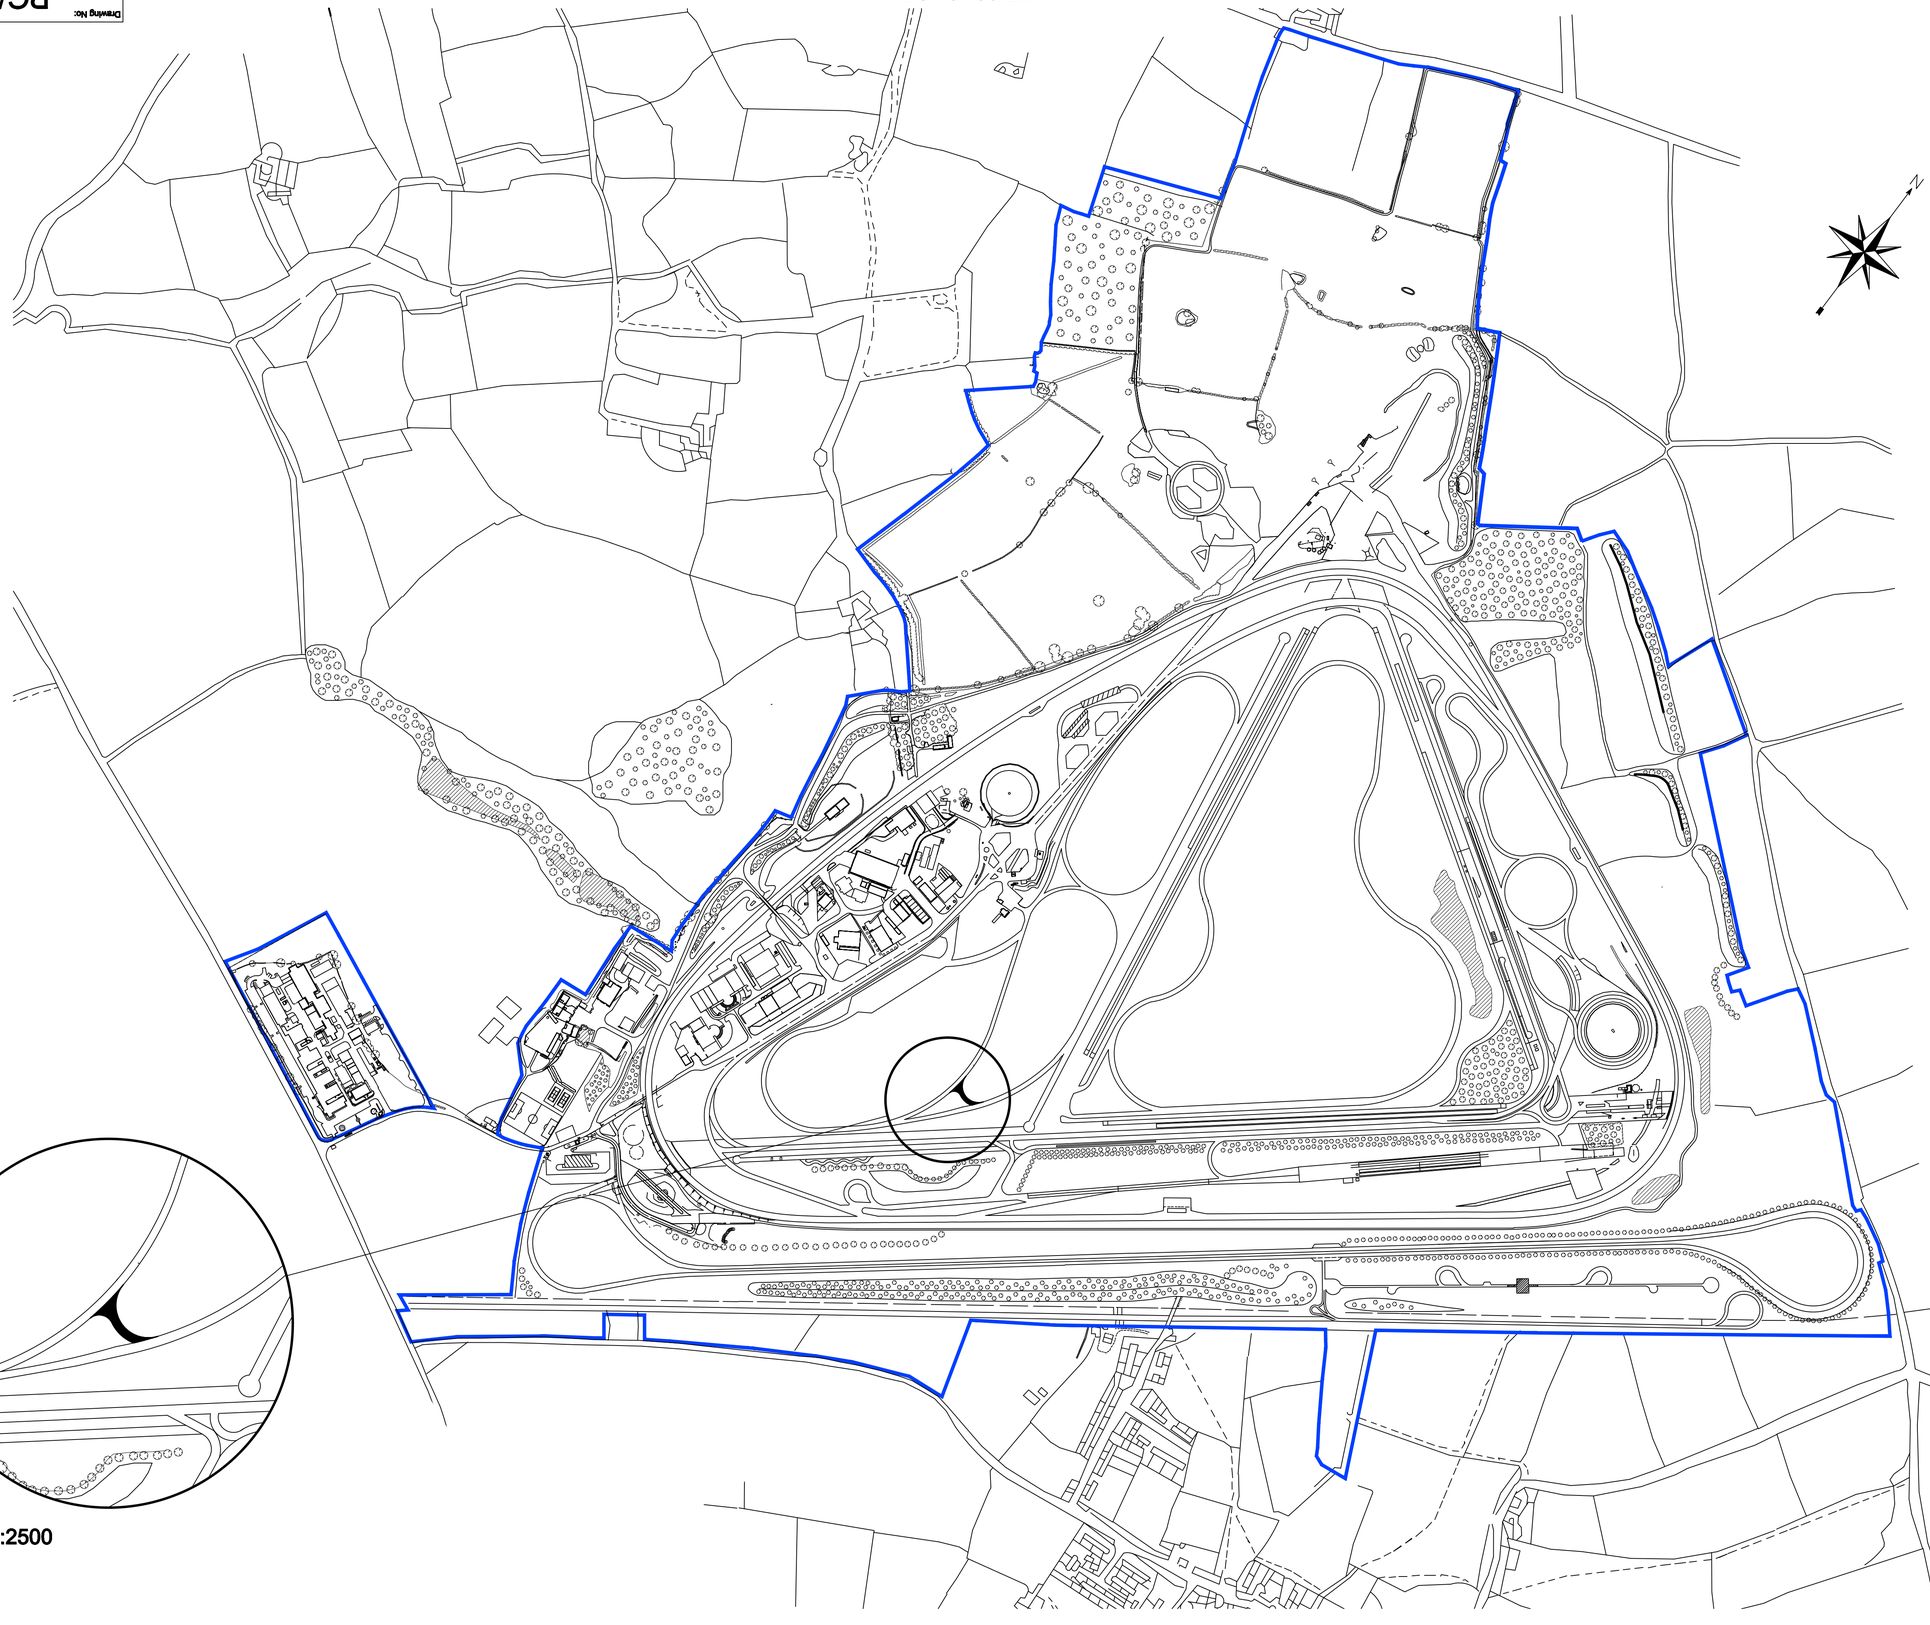

Scale 1:2500

DIMENSIONS IN mm UNLESS INDICATED

No	Note	Date
1.	All dimensions are in metres.	
2.	Do not scale from this drawing.	
3.	This drawing is only to be used for planning purposes only. Application number PP-00656426.	

MIRA Site Boundary

Rev	By	Date	Revision	Chk'd
A	IO	Feb 09	Legend and notes added.	

MIRA
Watling Street
Nuneaton
Warwickshire
CV10 0TU
England
TEL +44 (0)24 7635 5000
FAX +44 (0)24 7635 8000
TEST FACILITY ENGINEERING

© Copyright MIRA Ltd 2008

Project:
Dunlop Handling Circuit
New Alignment

Drawing Title:
Block Plan

A1

Information / Provisional	Tender / Quotation
Date: Feb 09	Date:
Construction / Manufacture	As Built
Date:	Date:

Drawn By:	Checked By:	Approved By:
IO	IL	IL
Date: Feb 09	Date: Feb 09	Date: Feb 09

Project No:	Scale:
170906	1:5000 @A1

Drawing No: PG/033/003 Rev A