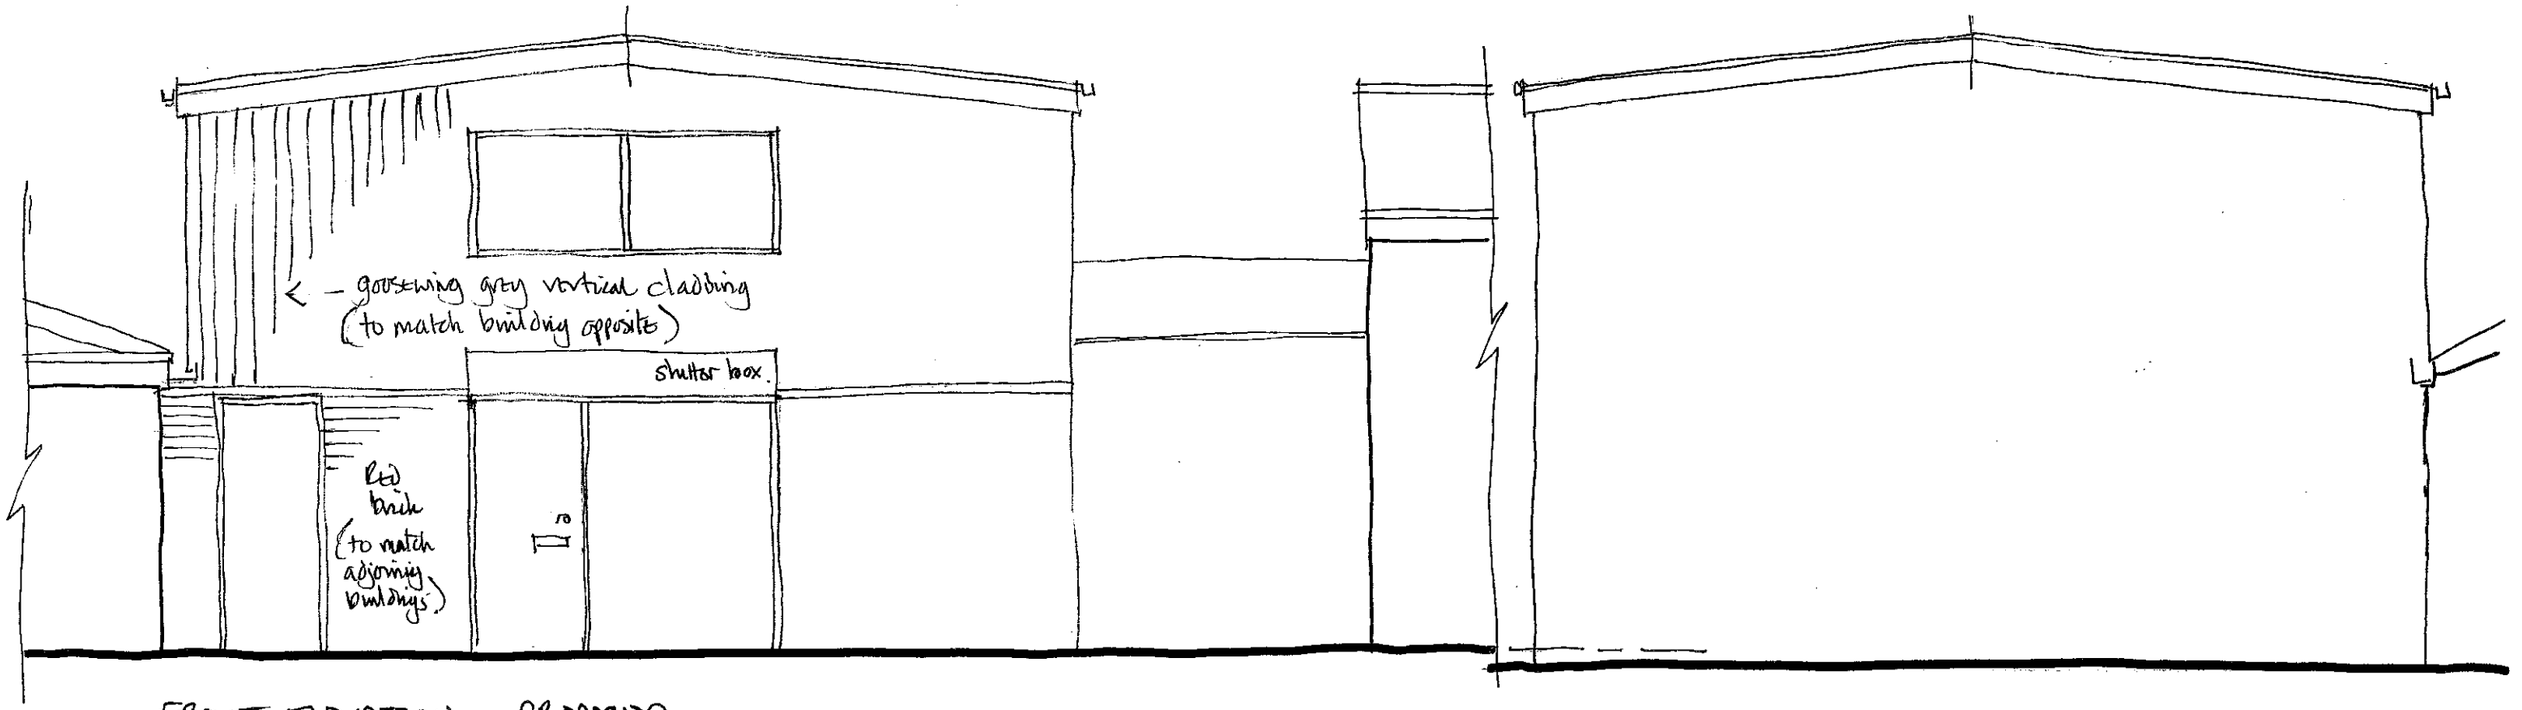

FRONT ELEVATION – PROPOSED

REAR ELEVATION – PROPOSED

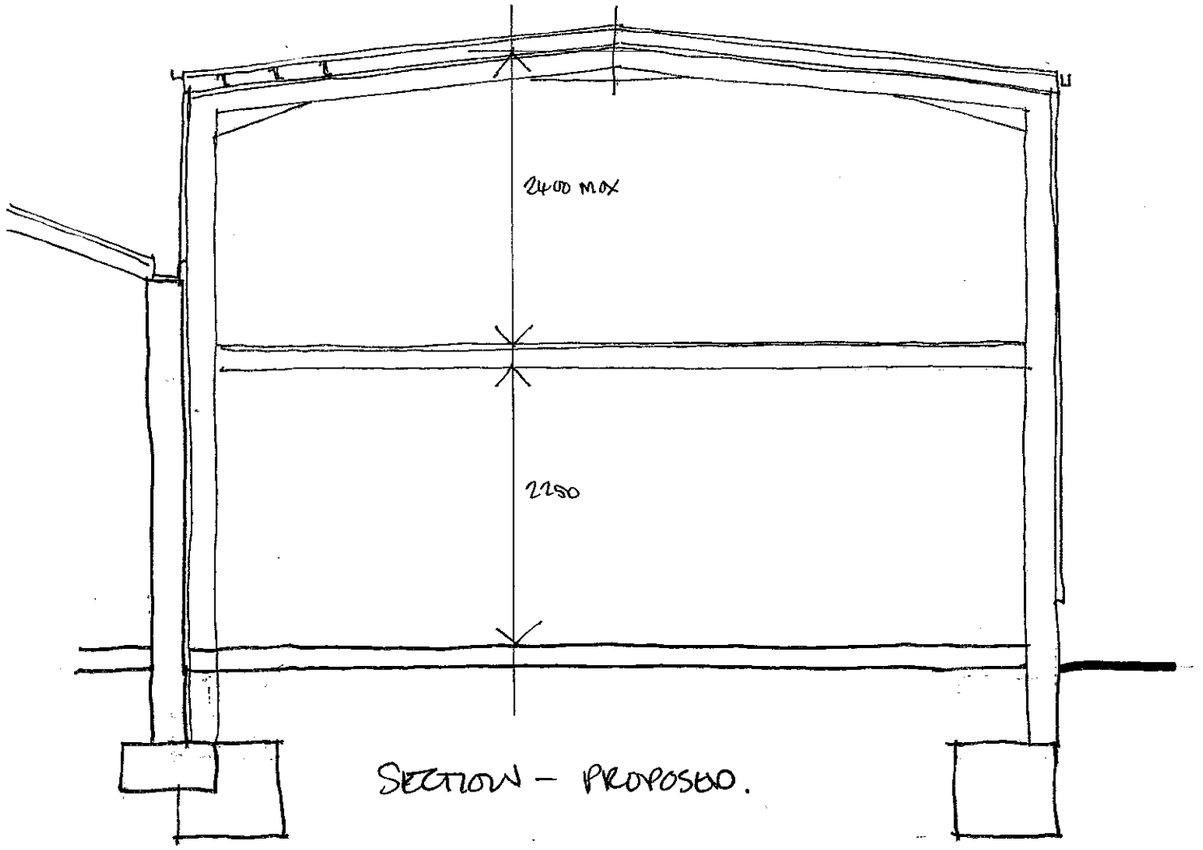

SECTION – PROPOSED.

UNIT 5, SAPCOTE ROAD
INDUSTRIAL ESTATE

TRA
Timothy R Armstrong Architect
11 Cross in Hand Lane, Lichfield, Staffs, WS13 8EA
Tel; 01543 252141. Mob; 07768 681424. Email; trahints@aol.com

Scale 1:100 A3	Date FEB '09	Drwg 0821:04