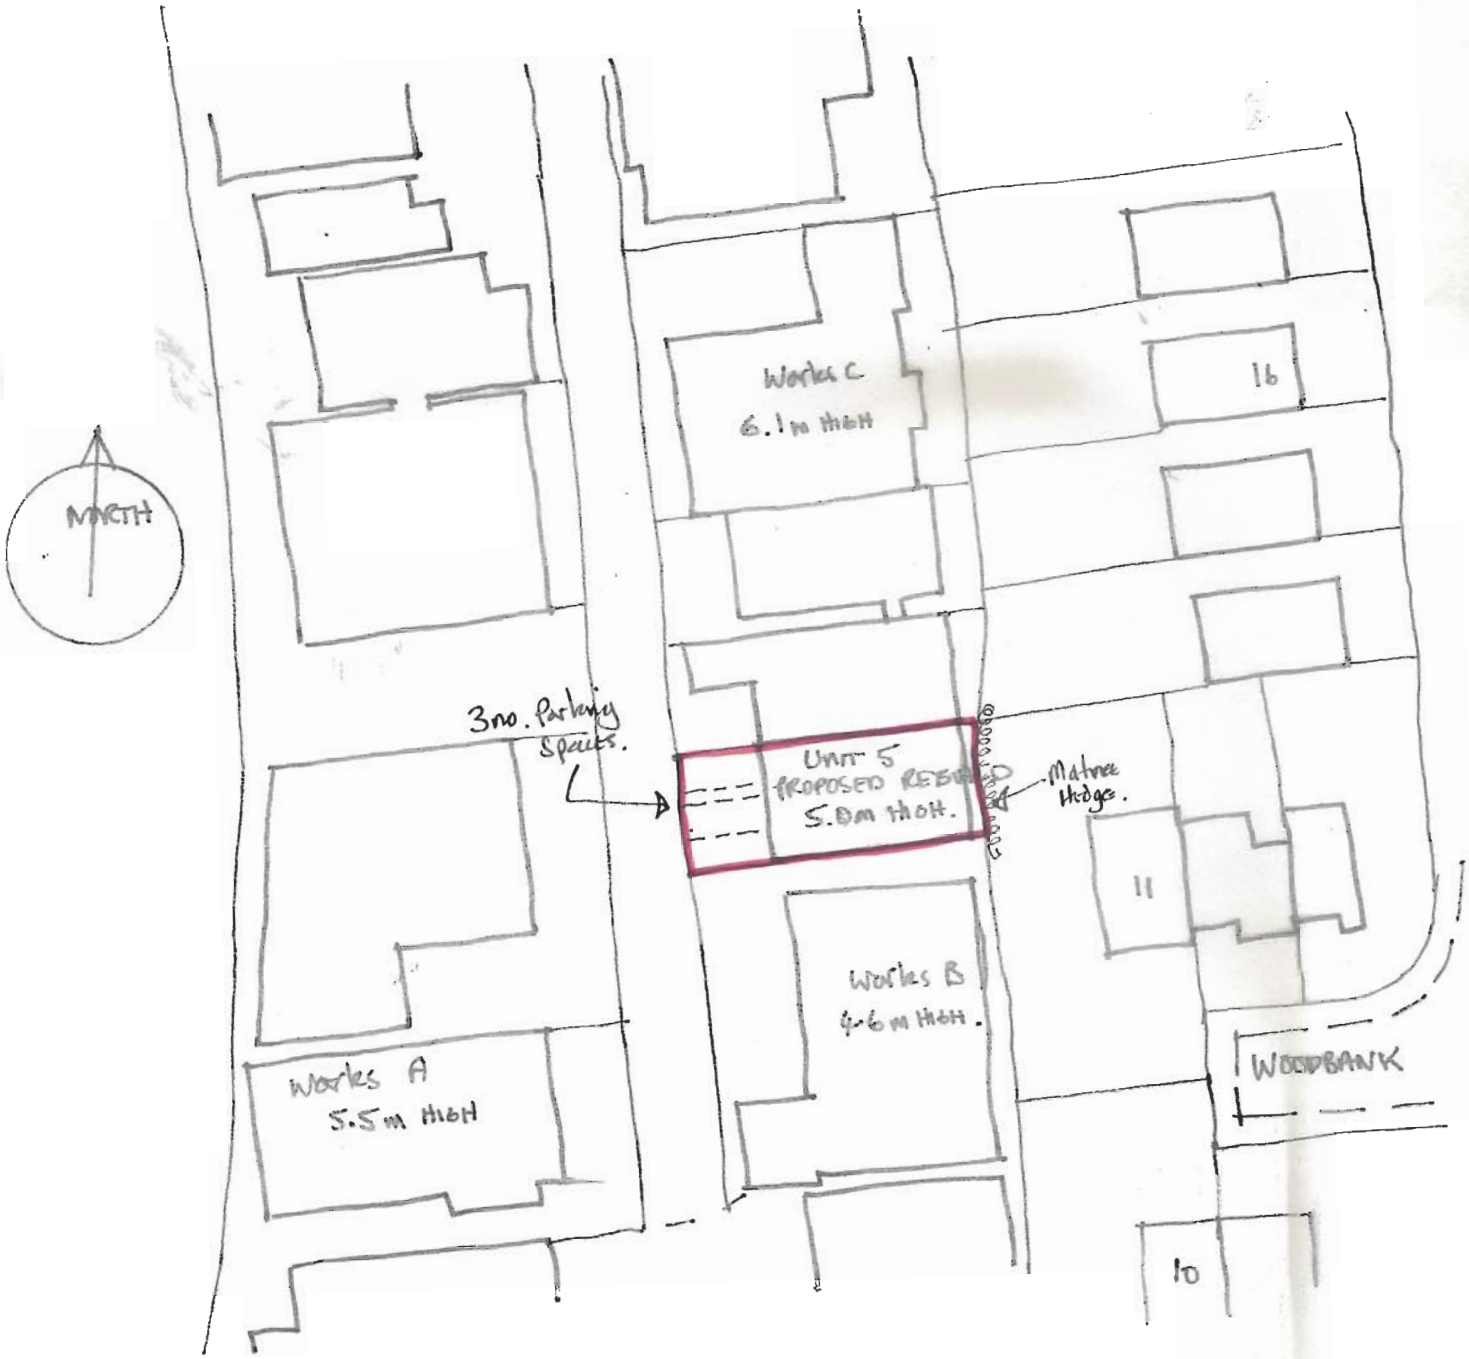

BLOCK PLAN

UNIT 5,
SAPCOTE ROAD
INDUSTRIAL ESTATE.

TRA
Timothy R Armstrong Architect
11 Cross in Hand Lane, Lichfield, Staffs, WS13 8EA
Tel; 01543 252141. Mob; 07768 681424. Email; trahints@aol.com

Scale 1:500 @ A4	Date FEB '09	Drwg 0821: BLOCK