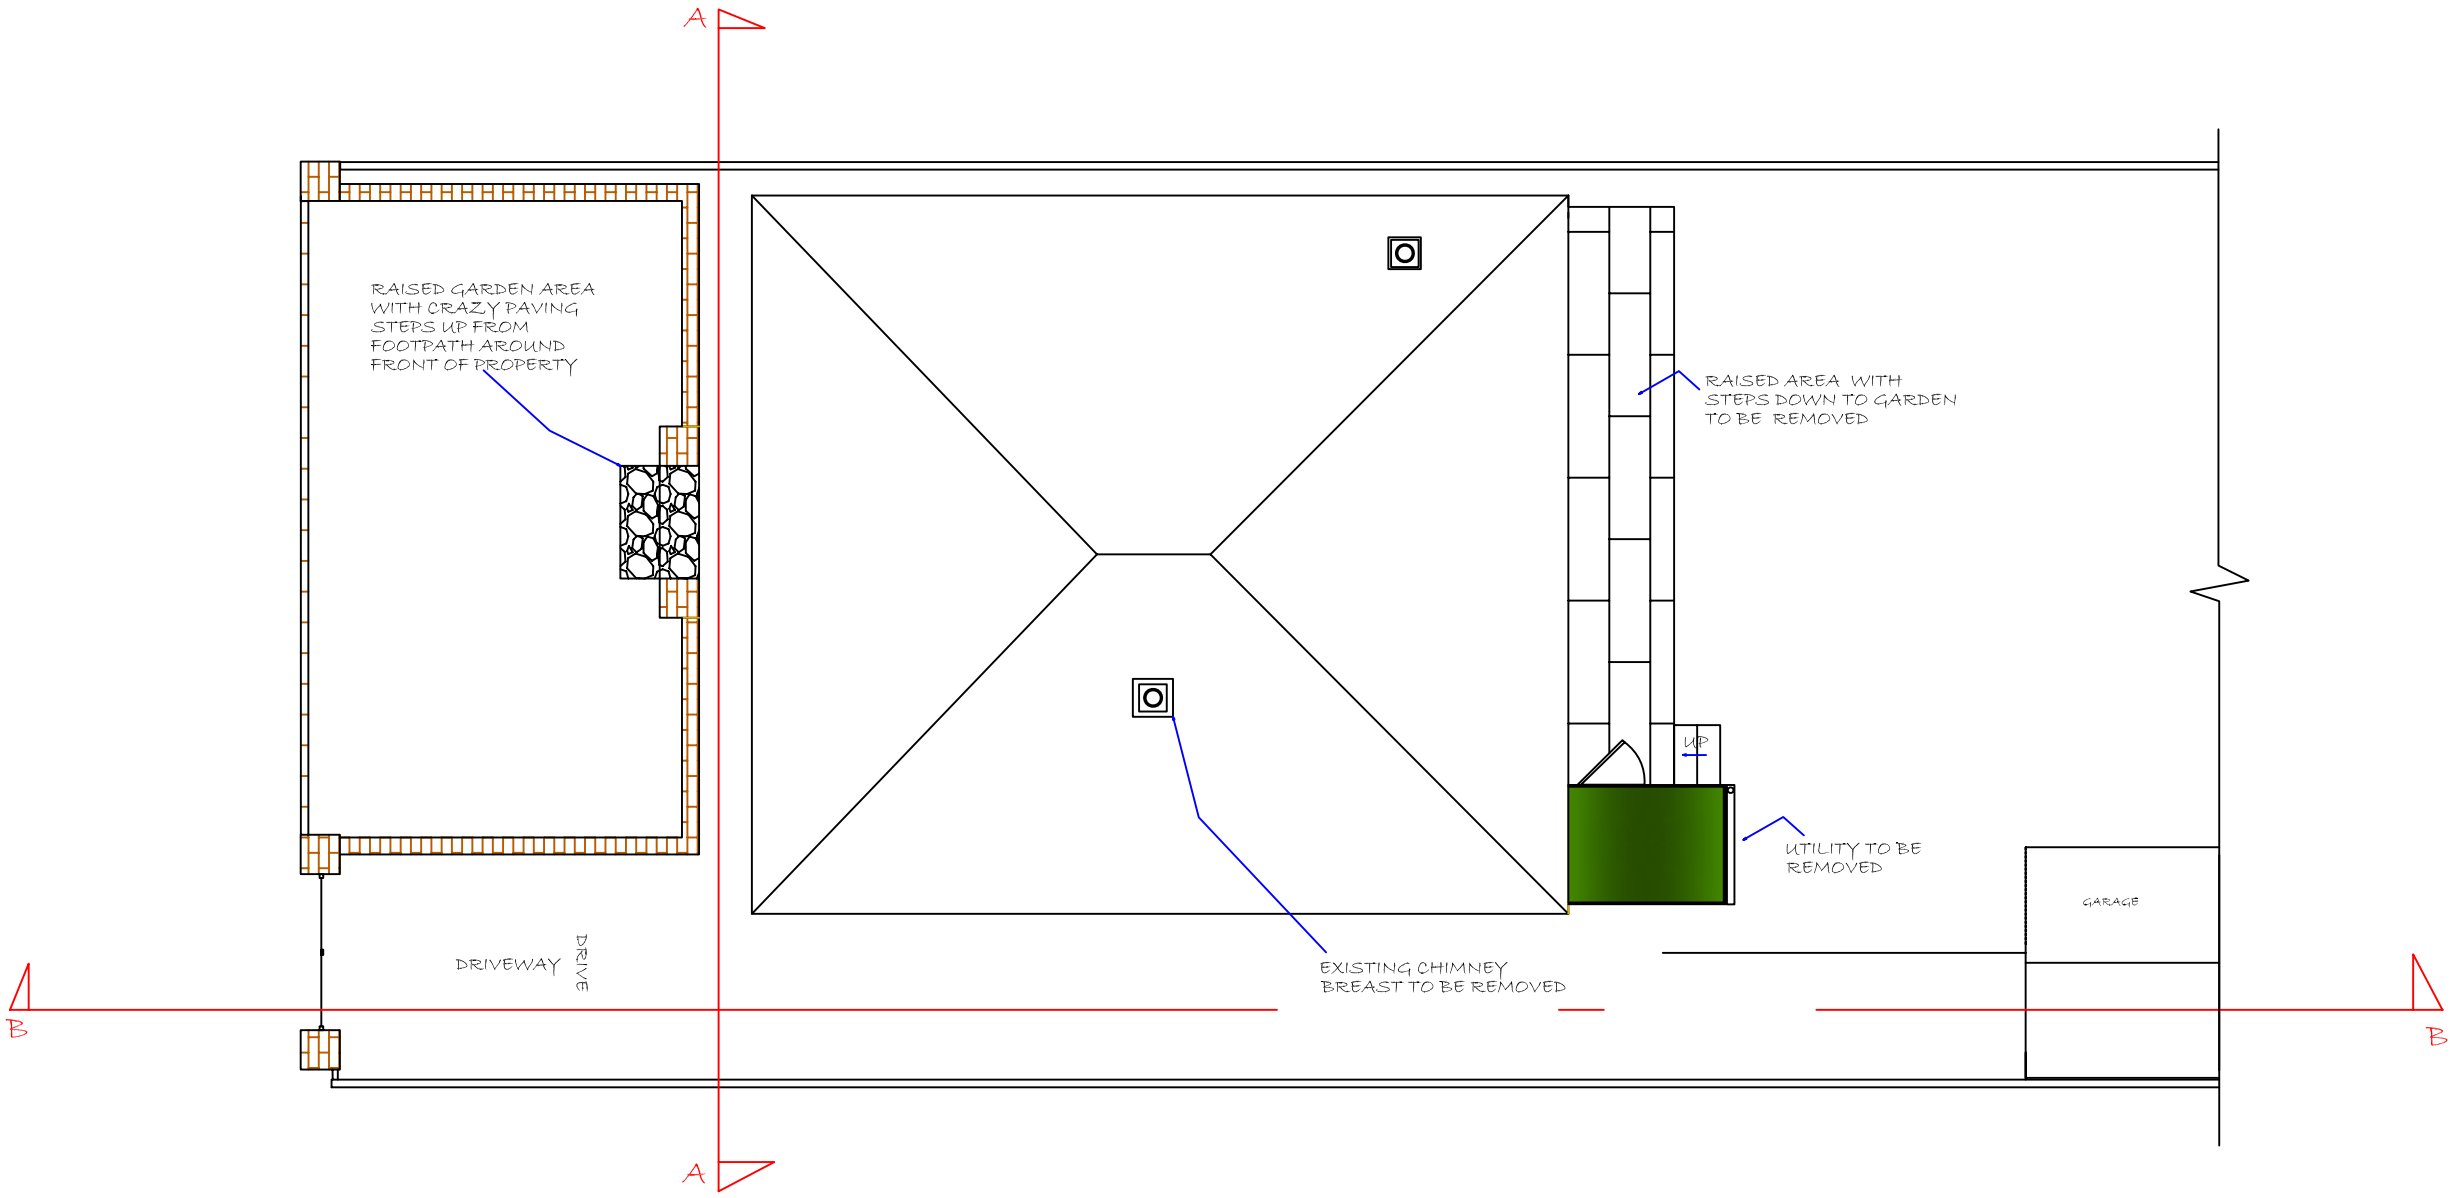



EXISTING PLAN VIEW

MATERIALS KEYING LEGEND

GENERAL NOTES

1 ALL CONTRACTORS SHALL VISIT SITE PRIOR TO BIDDING AND COMMENCEMENT ON SITE TO DETERMINE THE FULL EXTENT OF THE WORKS. ANY DISCREPANCIES IN THE DRAWINGS OR SPECIFICATION ARE TO BE NOTIFIED IN WRITING TO THE CLIENT.
2 ALL CONTRACTORS WILL HAVE IN PLACE A HEALTH & SAFETY POLICY AND ADHERE TO THEIR PRACTICES. IN ADDITION ALL STAFF WORKING ON SITE MUST HAVE ACCESS TO ALL RELEVANT COSH INFORMATION.
3 THE CONTRACTOR WILL PROVIDE ALL BARRICADES AND HOARDING, SIGNAGE LIGHTS ETC DURING THE CONSTRUCTION AND PROPERLY SIGN AREAS CLOSED TO THE PUBLIC.
4 THE MAIN CONTRACTOR WILL BE RESPONSIBLE FOR ALL LIAISON WITH THE BUILDING INSPECTOR AND FOR THE HANDING OVER OF CERTIFICATES UPON COMPLETION..

Key Plan

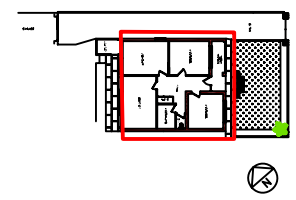

No	Revisions / Submissions	Date

SMS EXTENSION

275 BROOKSIDE, BURBAGE, LEICESTERSHIRE, LE10 2TJ

CLIENT: Mr Simon Chambers, Amanda Lee, 81 Clarence Road, Hinckley, Lei, LE10 1DP

DRAWING TITLE: EXISTING PLAN

PROJECT	DESIGNED MTM	PROJECT NO 301/01
	DRAWN MTM	SCALE 1:100 (A3)
	CHECKED	DRAWING NO
	REVIEWED	
	DATE 10-4-08	3 OF 7