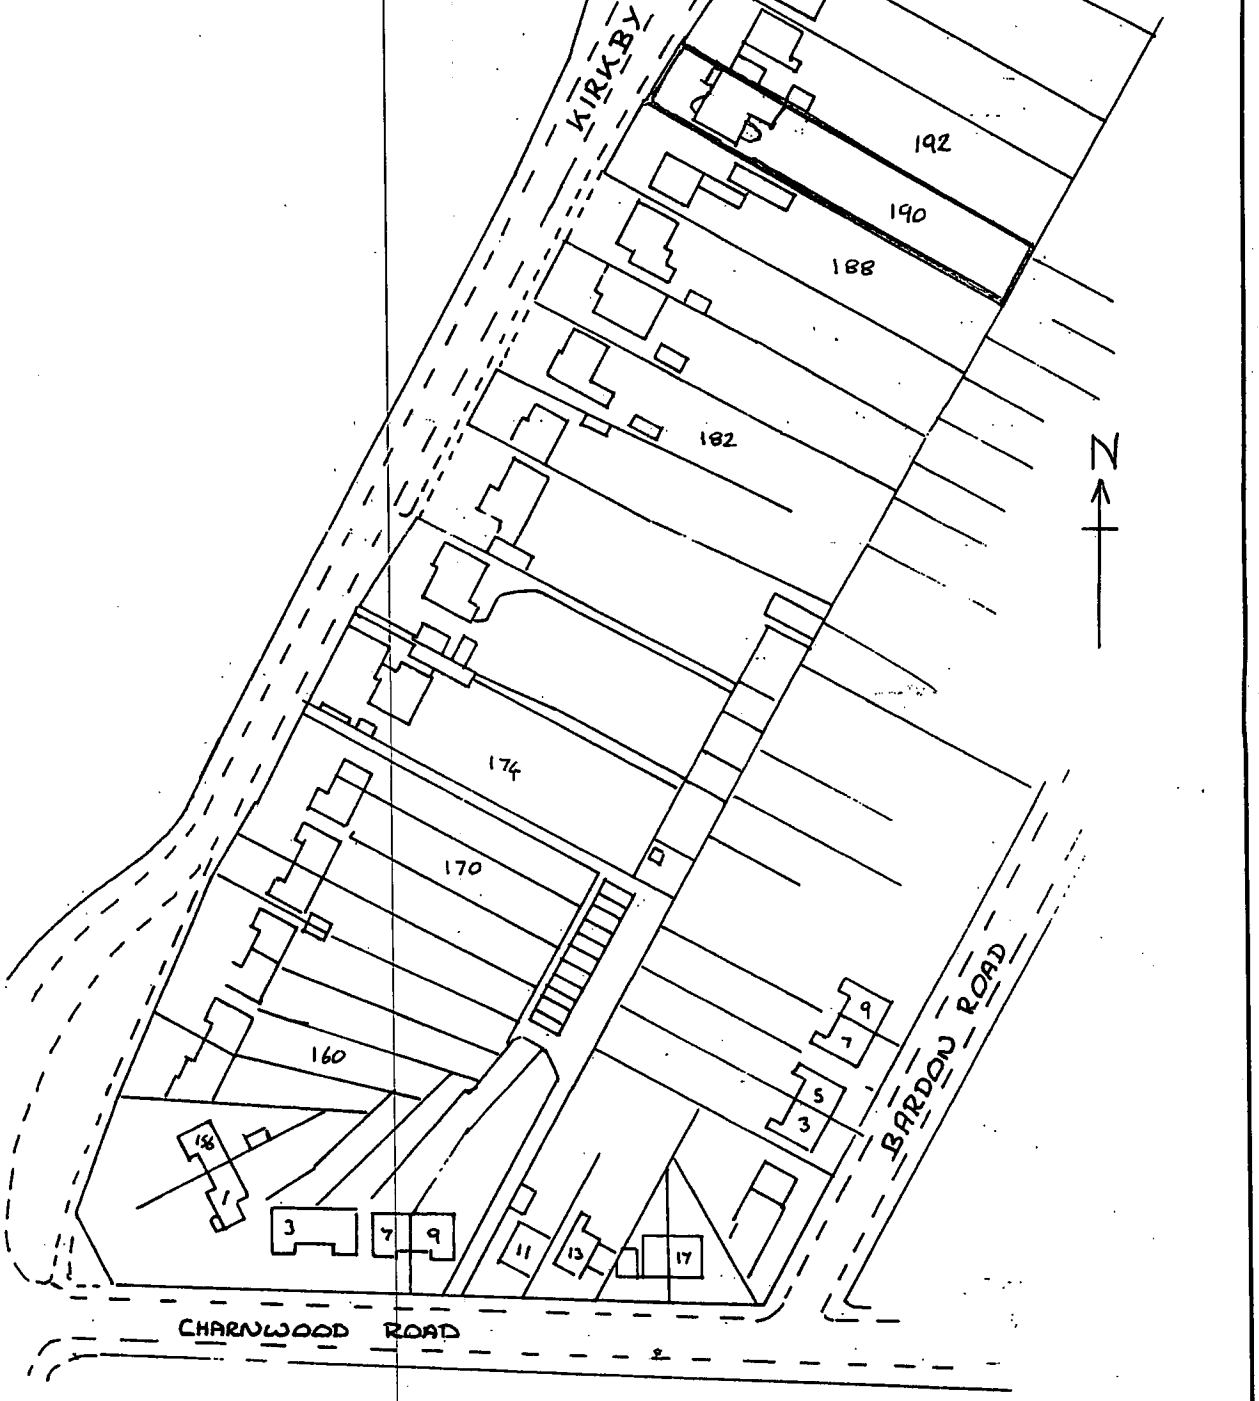

Location Plan 1:250

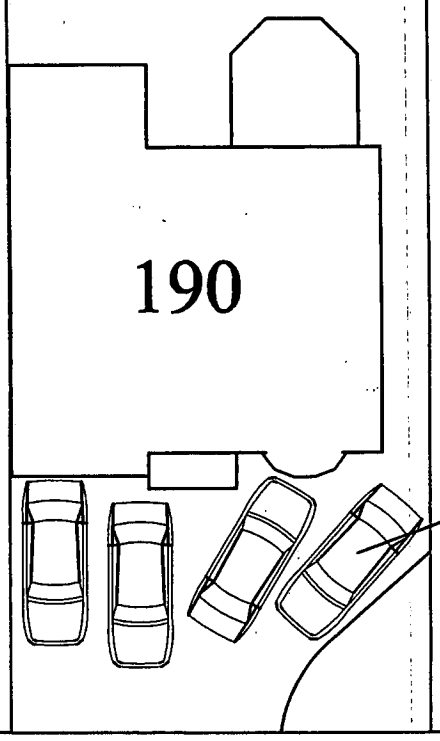

Block Plan 1:500

Client
Mr. & Mrs. G. Baggott
190 Kirkby Road
Barwell
Leics.

Project
Conversion of Garage to Playroom and construction of Canopy Roof

Drg Title
Site and Location Plans

Scale	Date	Drg No
1:1250&1:500	March 08	003