ALL DIMENSIONS TO BE CHECKED ON SITE PRIOR TO COMMENCEMENT OF WORKS. ANY DISCREPANCIES TO BE NOTIFIED TO ARCHITECT IMMDEDIATLEY.

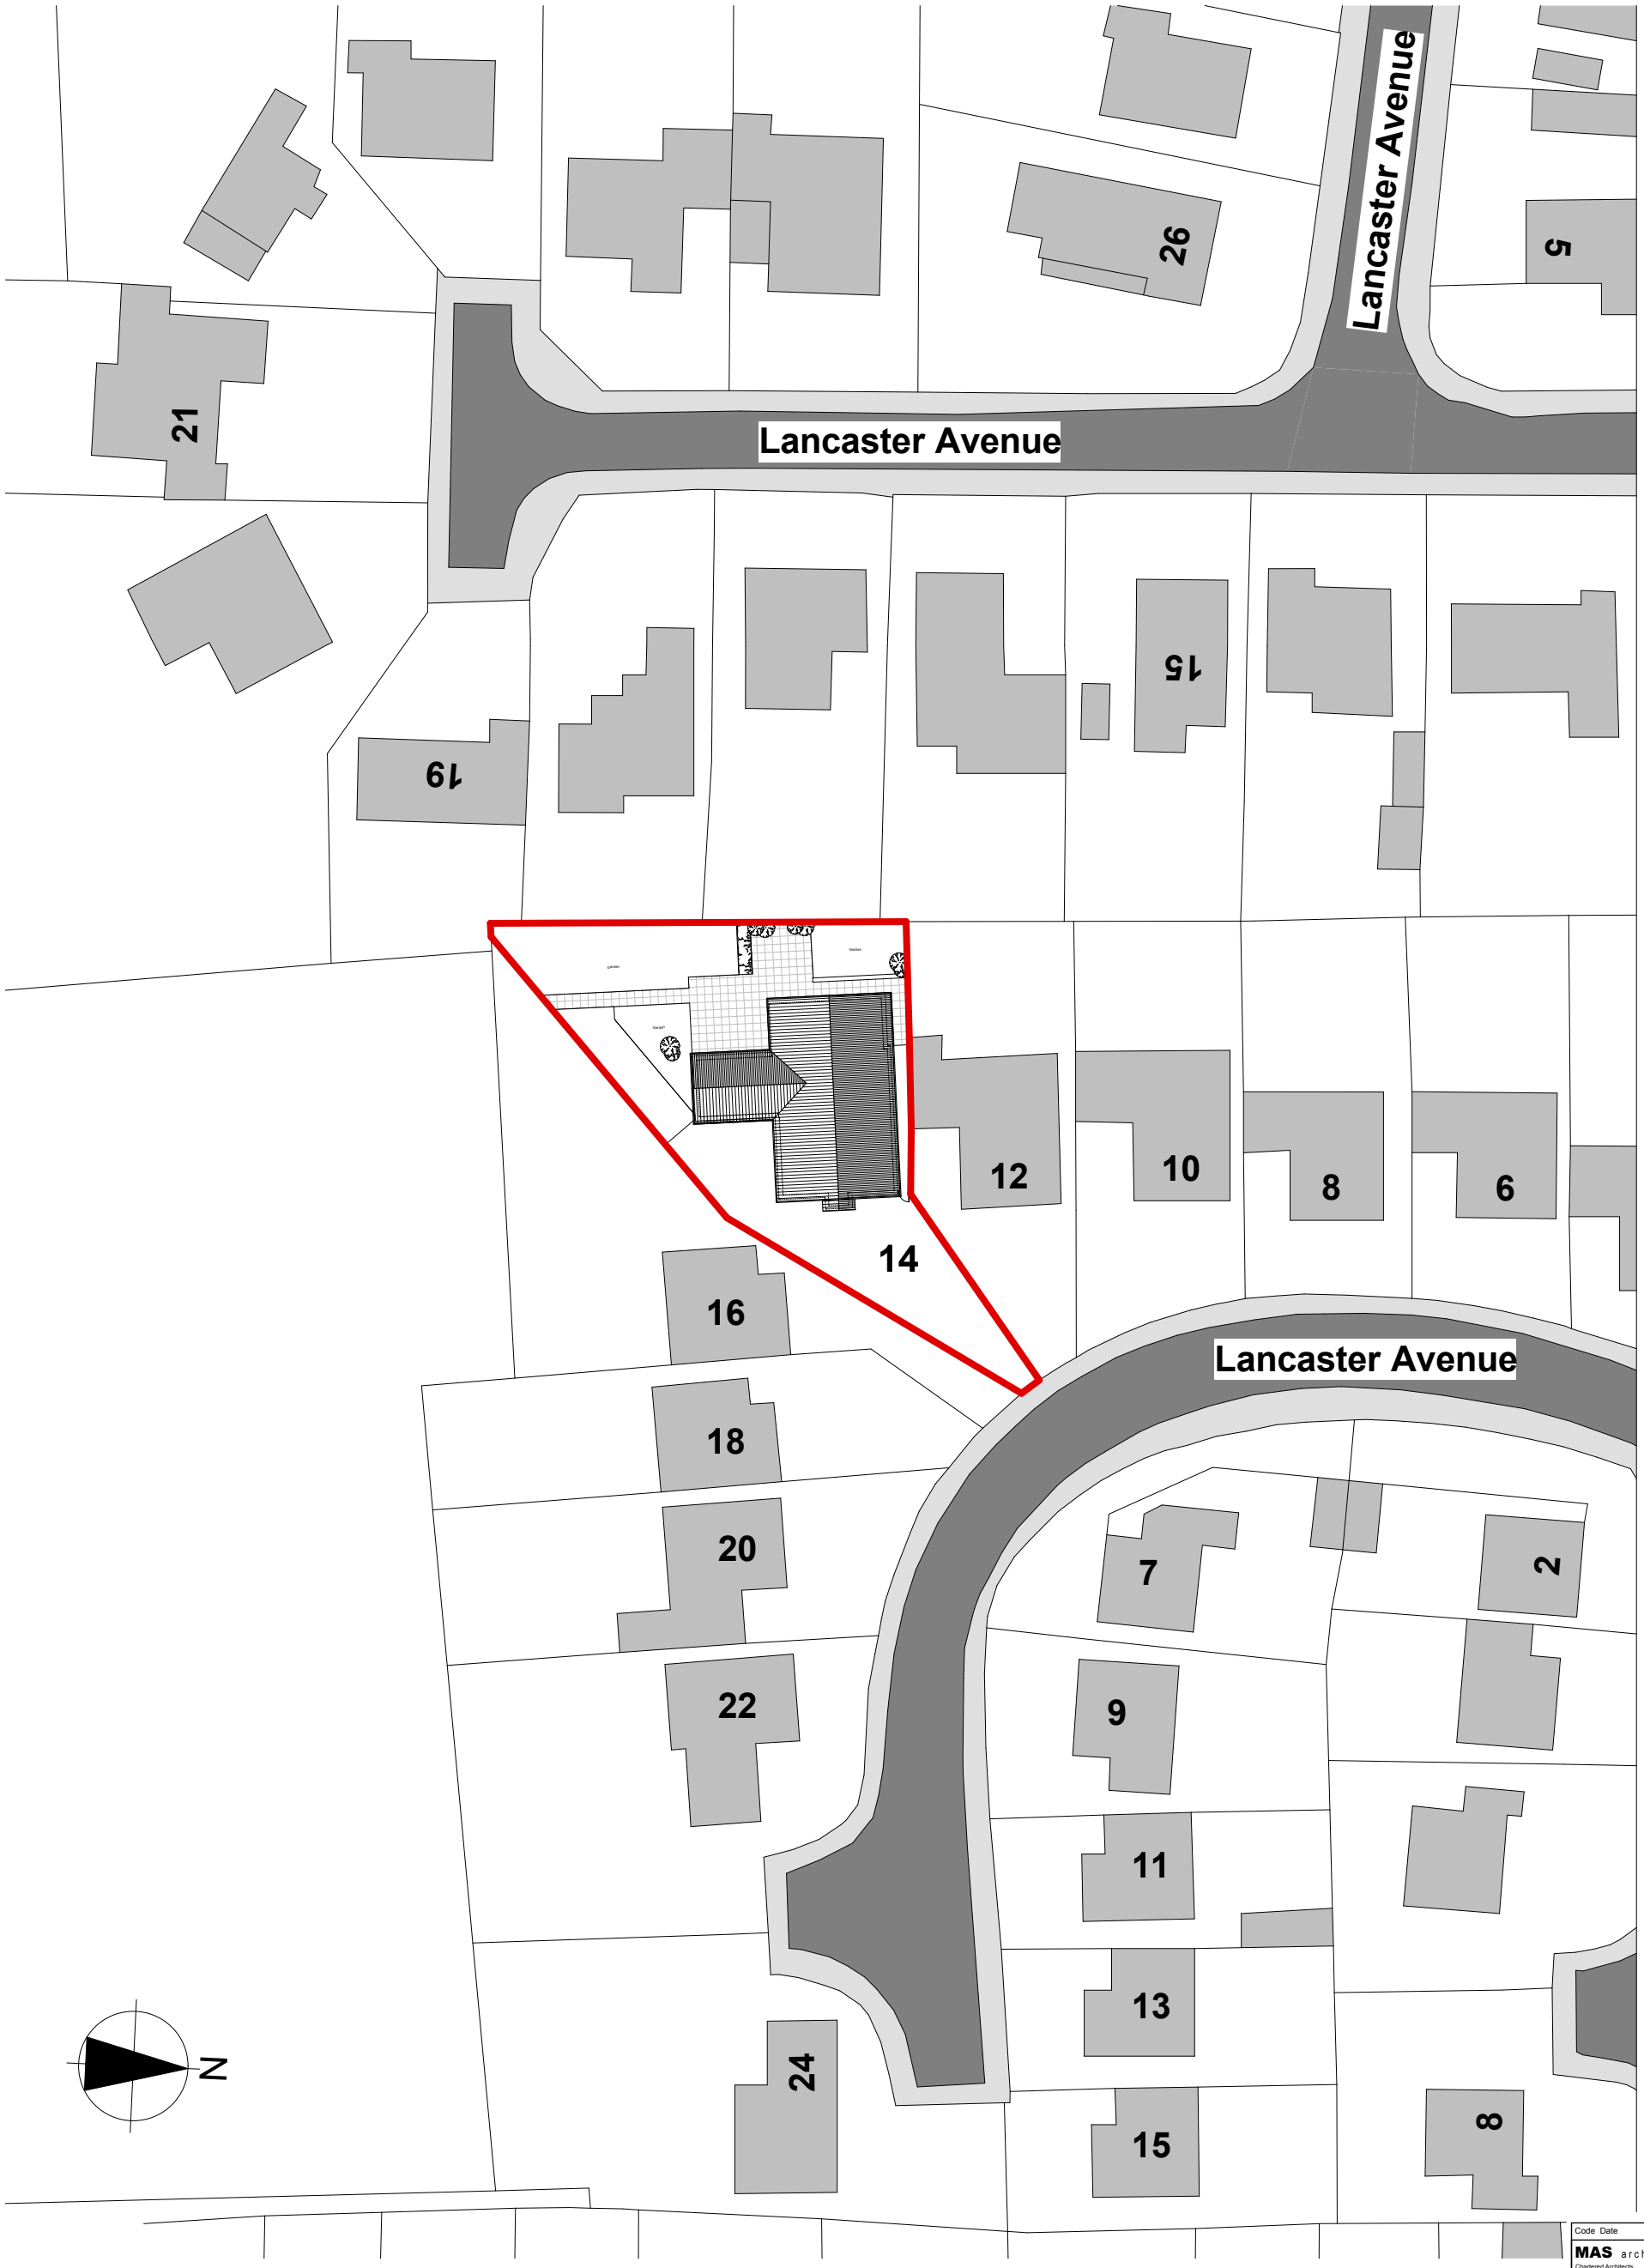

0m 5m 10m 15m 20m

Proposed Block Plan / Scale 1:500

Code Date

MAS architecture Limited
Chartered Architects
93, Leicester Road, Hinckley. LE10 1LR.
TEL / FAX: (01455) 636 827
E-MAIL info@masarchitecture.co.uk
WEB: www.masarchitecture.co.uk
Copyright MAS architecture Ltd, registered in England & Wales no. 6218073

Job Title
14 Lancaster Avenue
14 Lancaster Avenue
#City
Market Bosworth
CV13

Drawing Title
Proposed Block Plan

Drawing Status
Planning Issue

Drawn by	Checked by	Date
MAS	MAS	Jan 2011

Scale
1:500 @A3

Drawing Number — Status — Revision
5906 (20)001 — **/**