ALL DIMENSIONS TO BE CHECKED ON SITE PRIOR TO COMMENCEMENT OF WORKS. ANY DISCRIPANCEIS TO BE NOTIFIED TO ARCHITECT IMMDEDIATLEY.

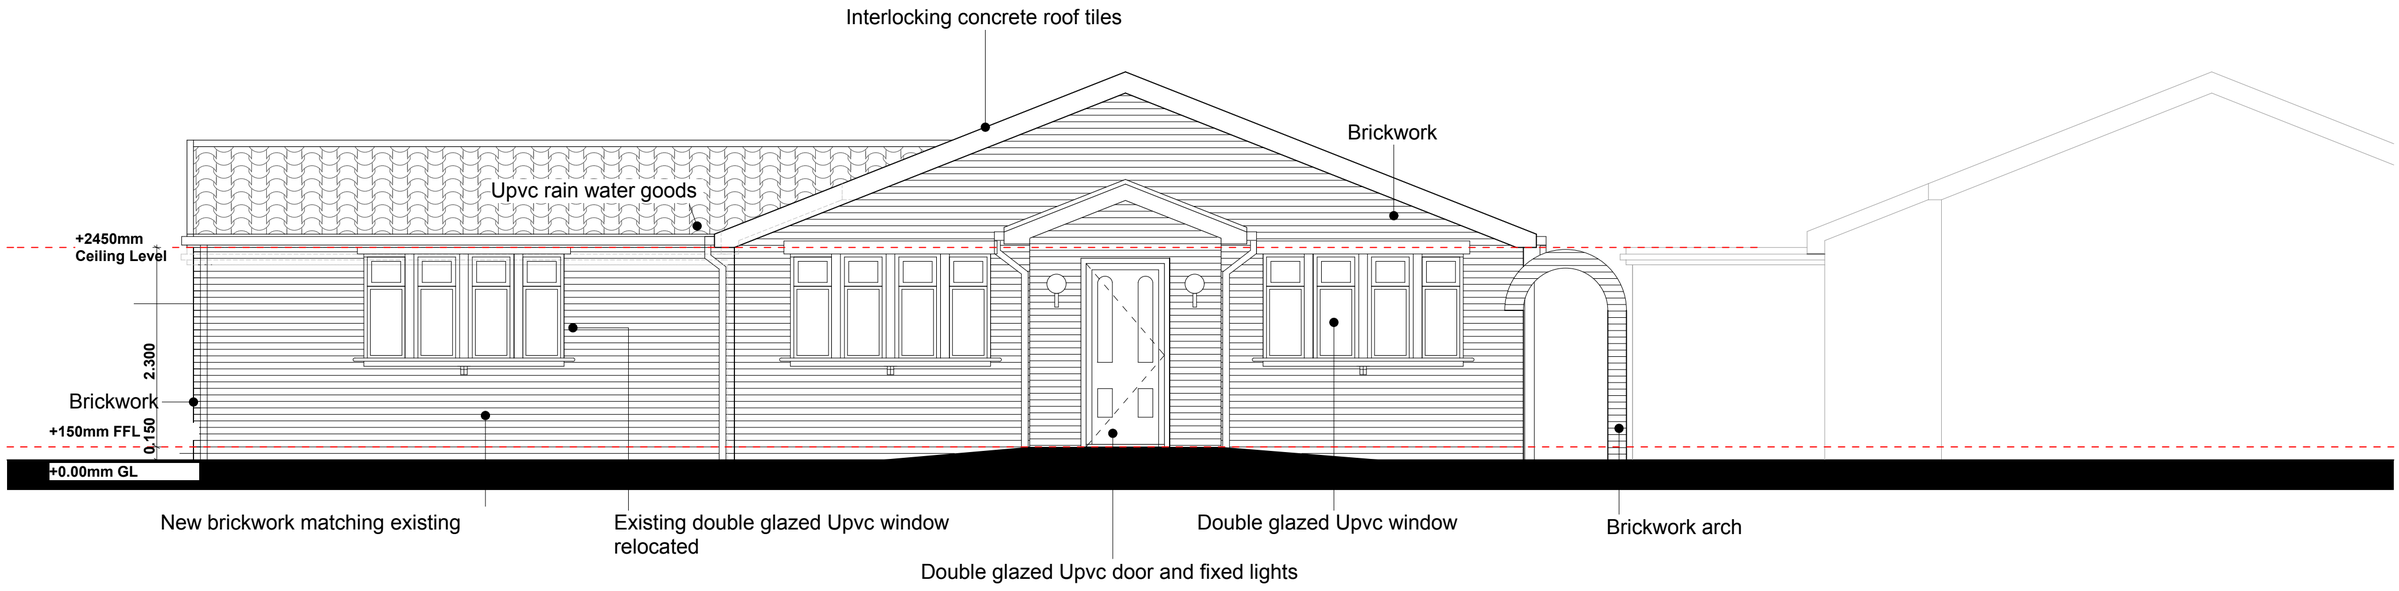

SOUTH ELEVATION

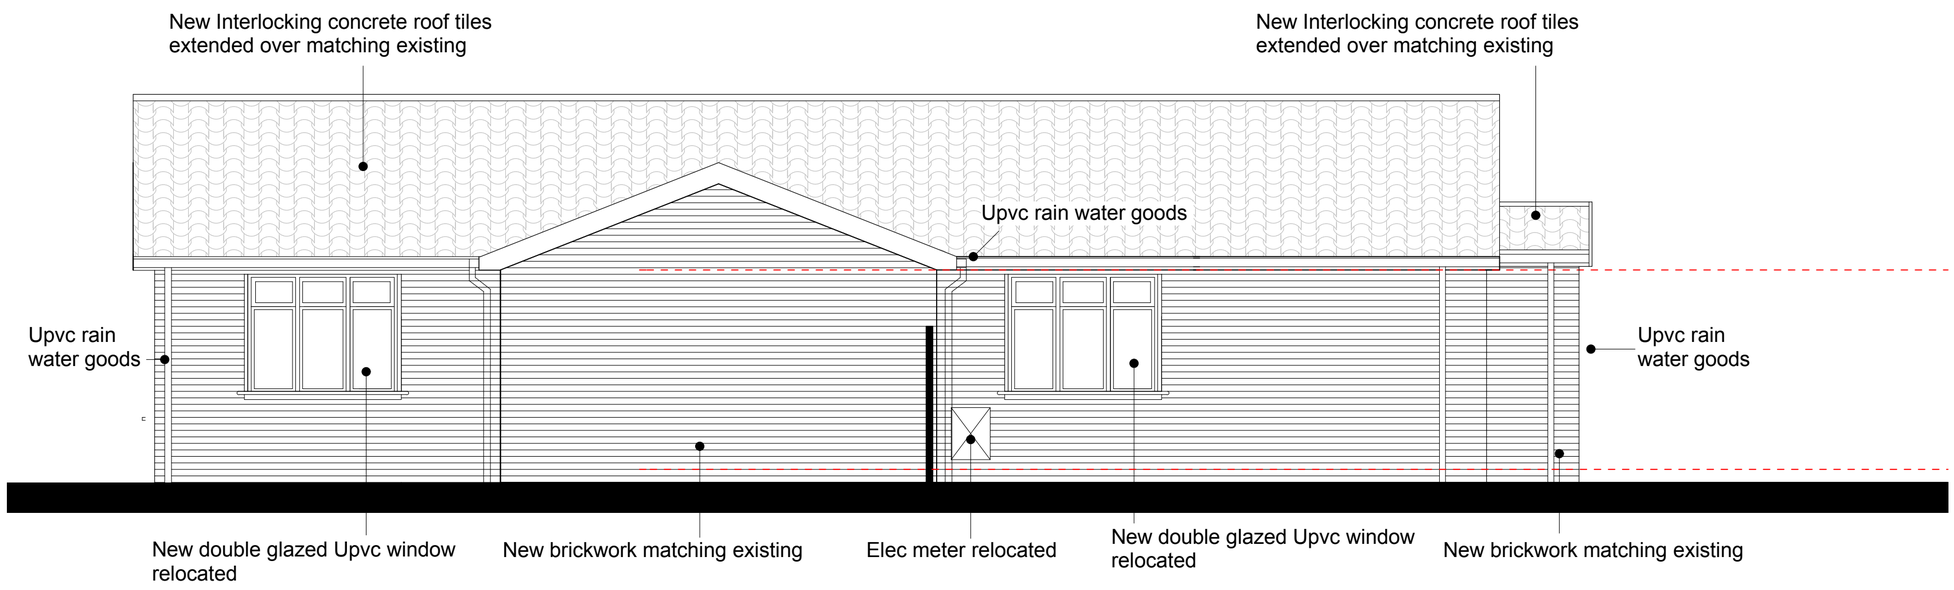

EAST ELEVATION

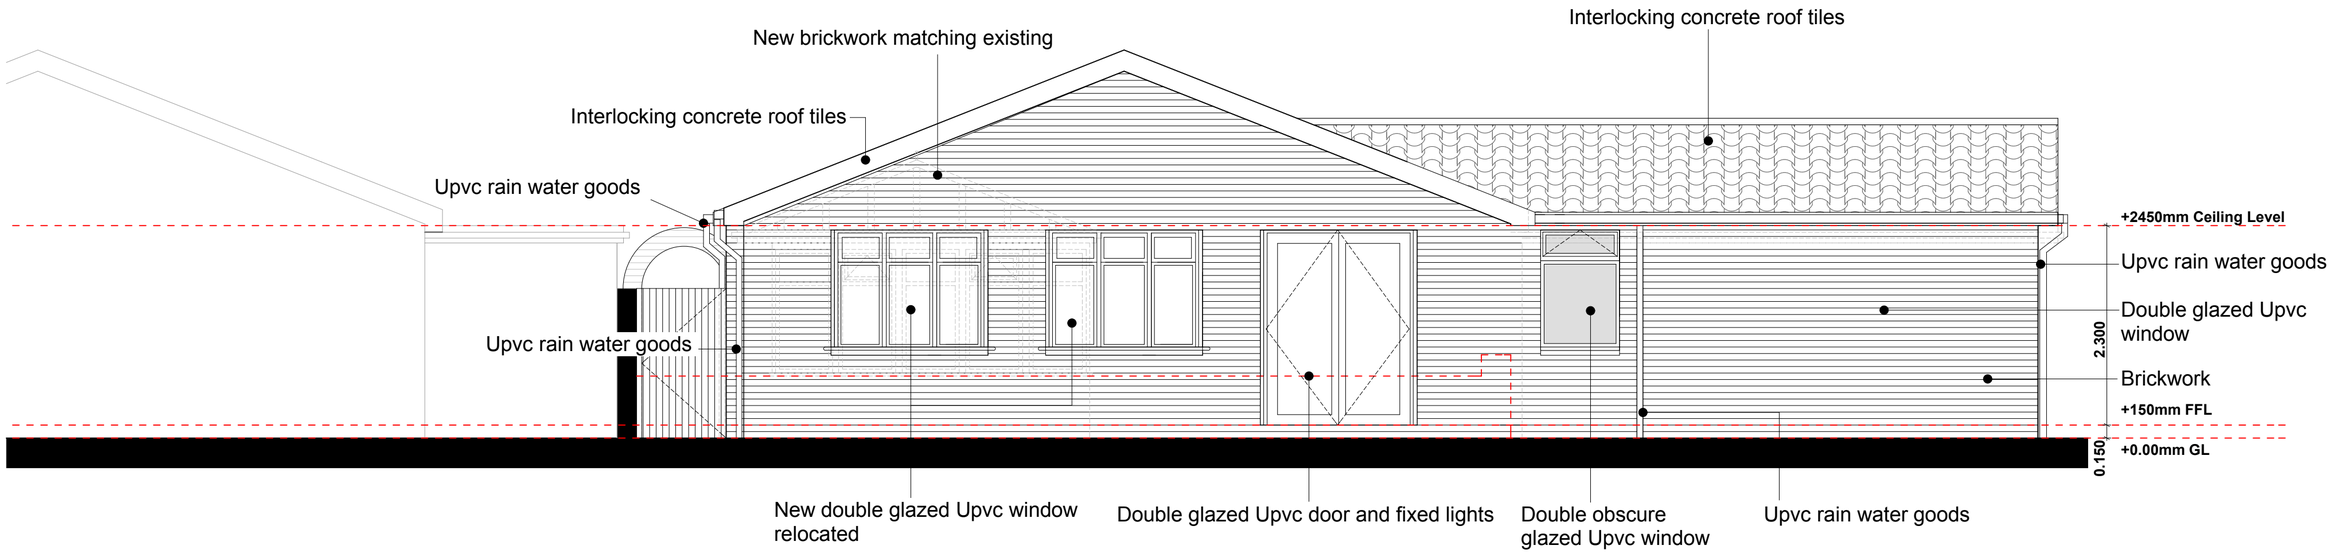

NORTH ELEVATION

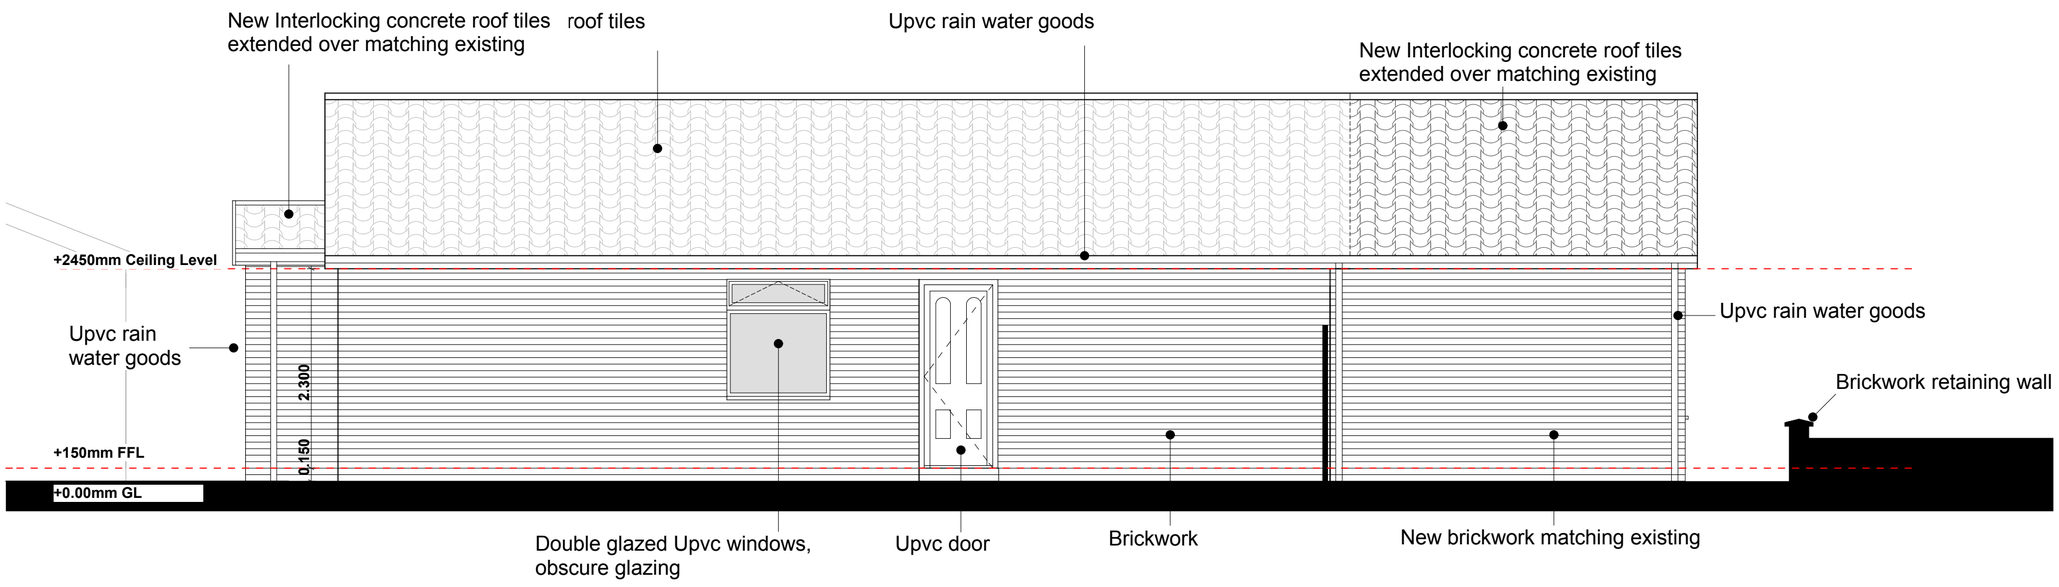

WEST ELEVATION

Revision E:
may 2011: MAS: Front porch added to side elevations.

Revision D:
may 2011: MAS: rear window to bedroom one omitted, north elevation updated and levels added.

Revision C:
april 2011: MAS: drawing updated in line with client instructions, remove study room and roof plan amended to suit.

Revision B:
april 2011: MAS: drawing updated in line with client instructions.

Revision A:
april 2011: MAS: drawing updated in line with client instructions.

Code Date

MAS architecture Limited
Chartered Architects
93, Leicester Road, Hinckley. LE10 1LR.
TEL / FAX: (01455) 636 827
E-MAIL info@masarchitecture.co.uk
WEB: www.masarchitecture.co.uk

Copyright MAS architecture Ltd, registered in England & Wales no, 6218073

Job Title
14 Lancaster Avenue
14 Lancaster Avenue
#City
Market Bosworth
CV13

Drawing Title
Proposed Elevations

Drawing Status
Planning Issue

Drawn by	Checked by	Date
MAS	MAS	Jan 2011

Scale
1:50@A1

Drawing Number — Status — Revision
5906 (21)201 — **E**