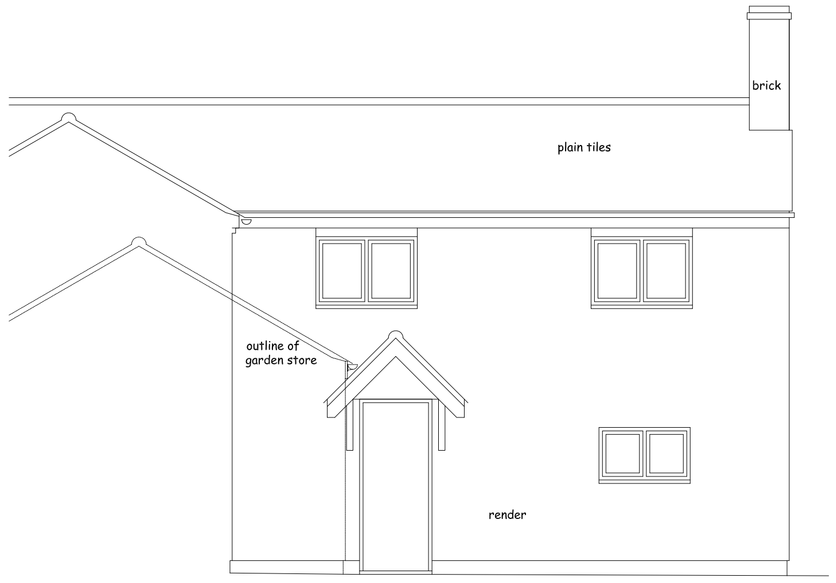

rear elevation

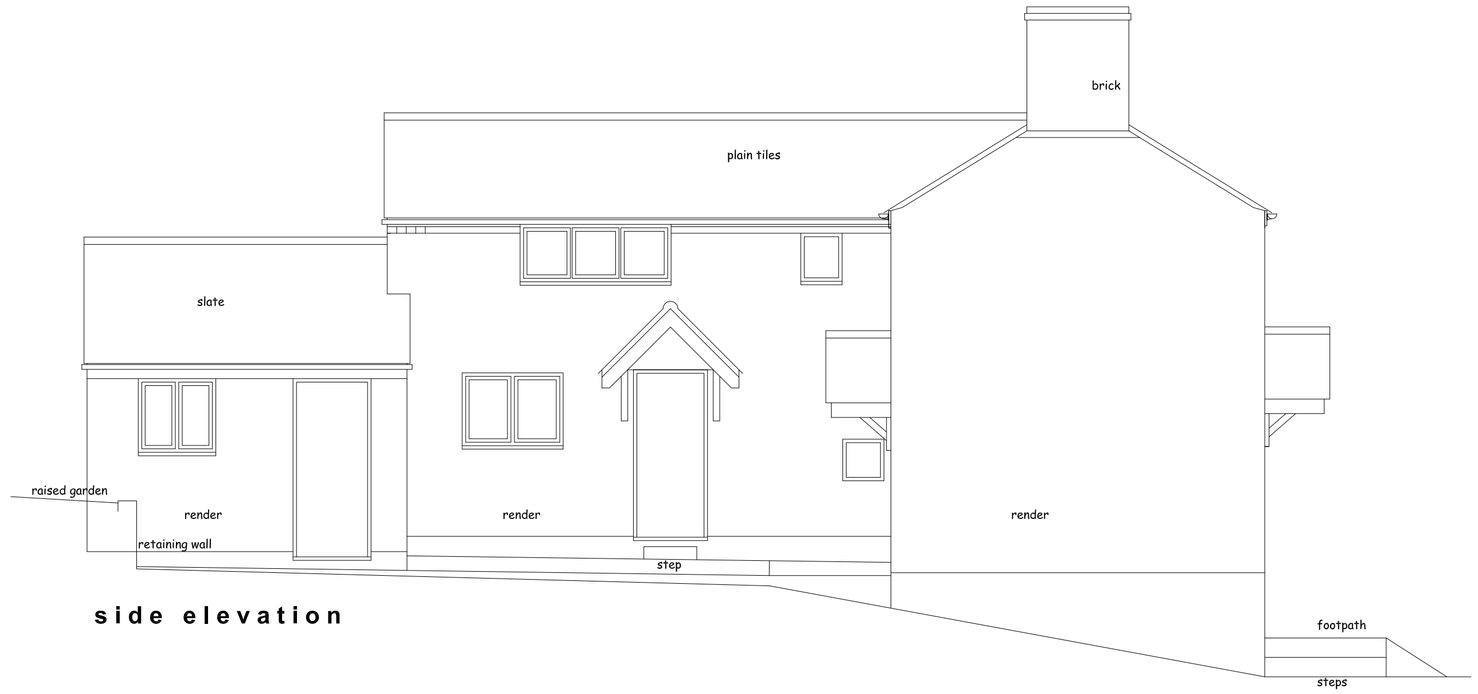

side elevation

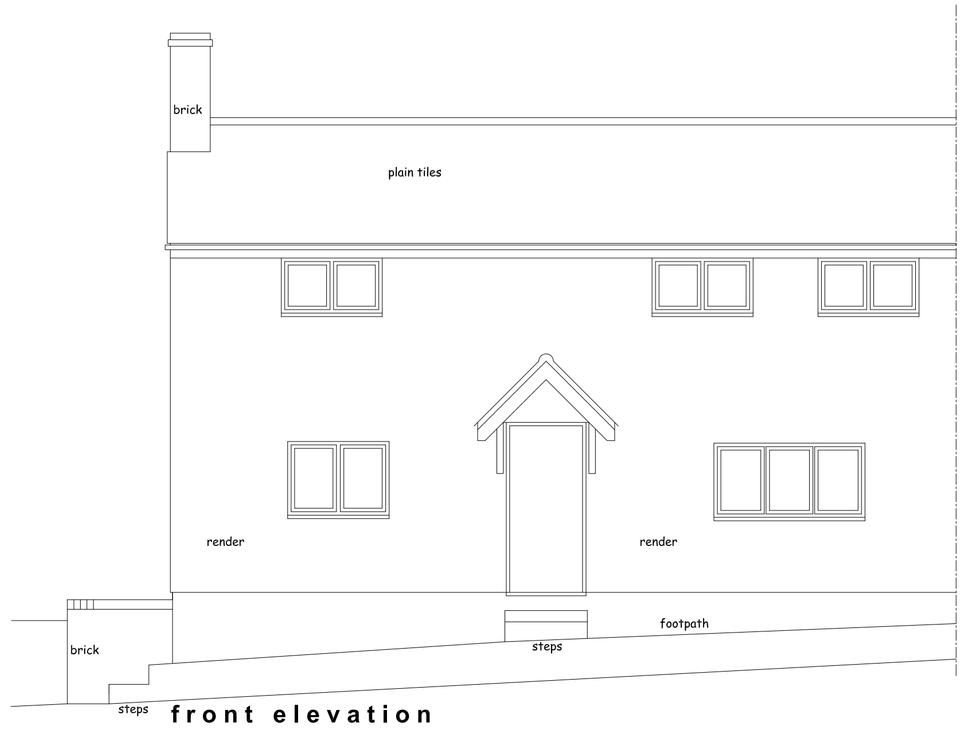

front elevation

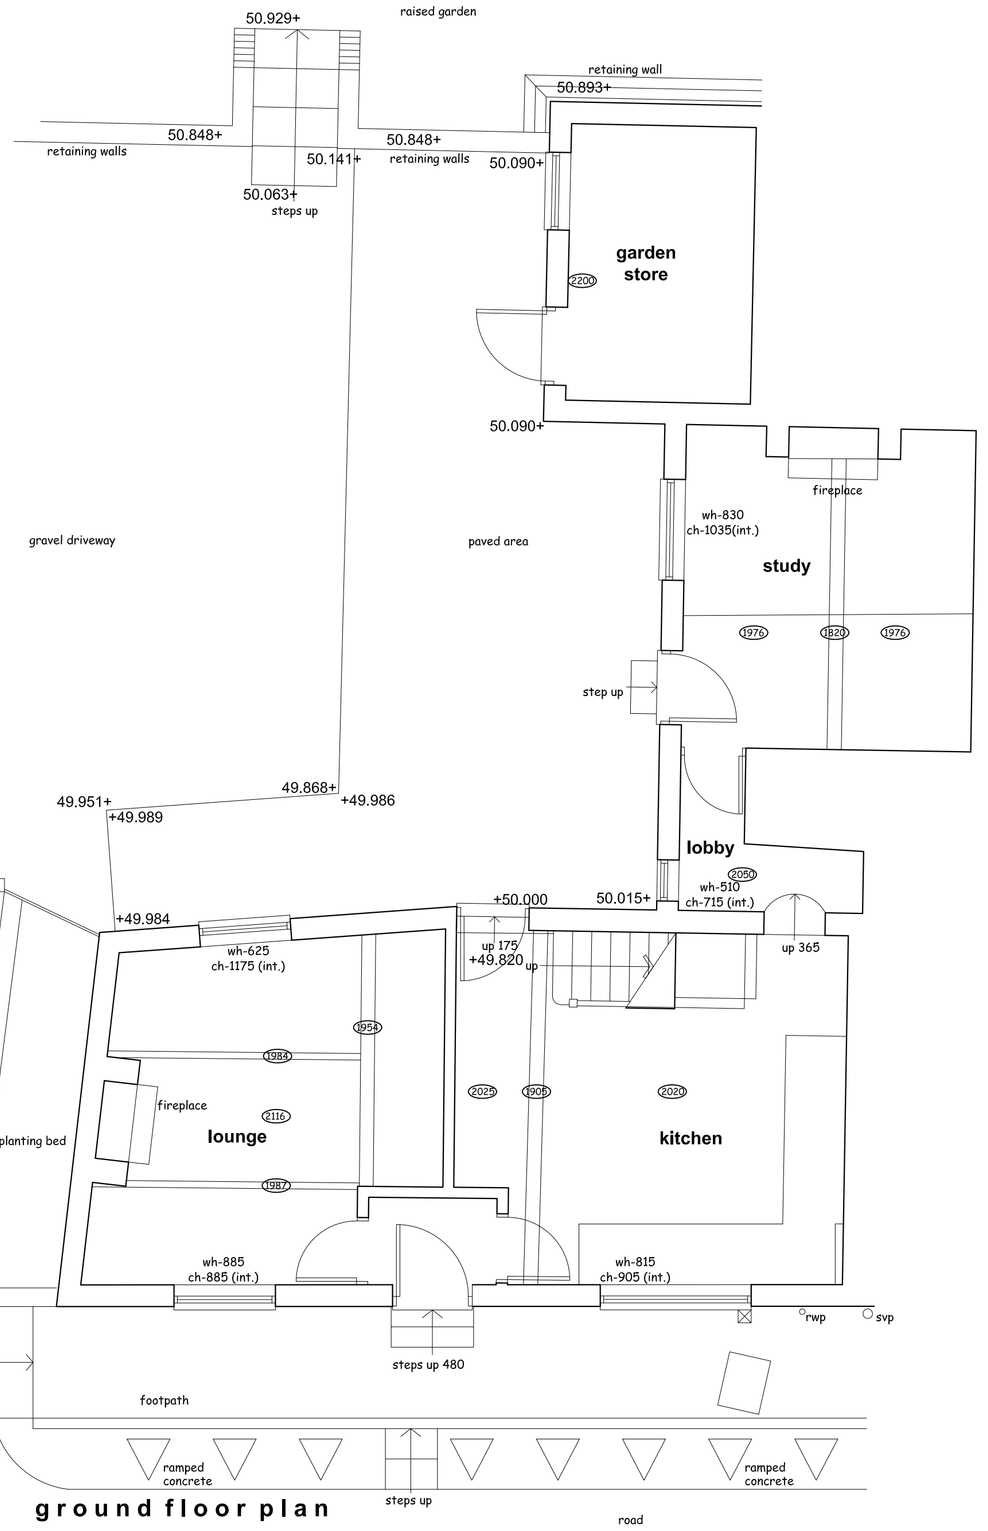

ground floor plan

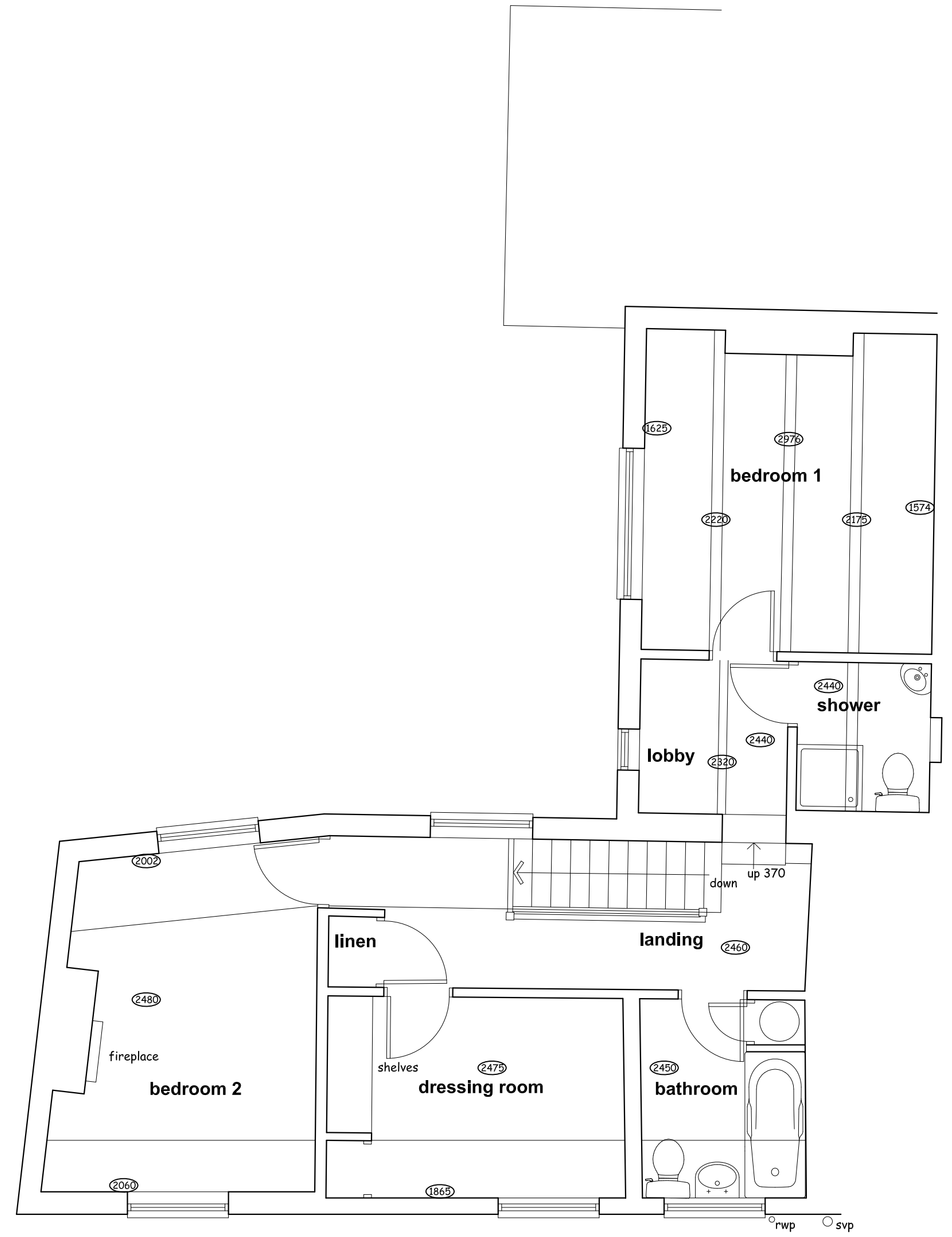

first floor plan

PREFIX	REVISIONS	DATE
A	Canopy roofs added	May 11

ian poole architectural services
The Manor House, Lichfield Street, Tamworth B79 7QF
Telephone: 01827 62251 Mobile: 07854 118047
E-mail: ianpoolearchitecturalservices@gmail.com

CLIENT
Mr Richard Moon

PROJECT
Barton Cottage
14 Sutton Lane
Market Bosworth CV13 0LB

TITLE
Survey plans and elevations

DATE	SCALE	DWG. No.	REV.
Oct 10	1:50	7074/01	A

© This drawing & the building works depicted are the copyright of Ian Poole Architectural Services & may not be reproduced or amended without written permission. No liability will be accepted for amendments made by other persons.