
PROPOSED

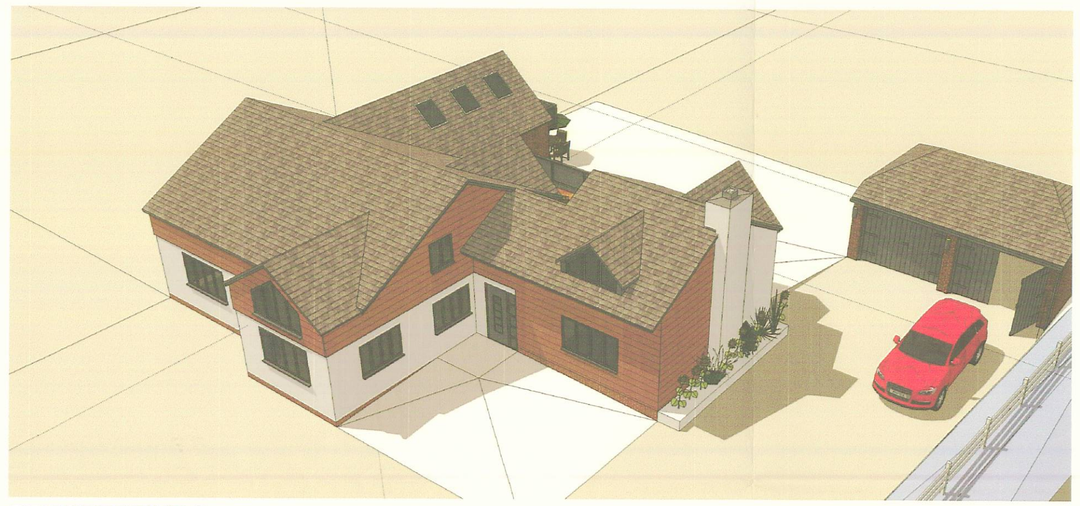

PERSPECTIVE 1



PERSPECTIVE 2




PERSPECTIVE 3



PERSPECTIVE 4

Garage Materials:

- Brick - Multi red or reclaim.
- Windows grey finish ppc Aluminium or uPVC Sections.
- Doors and Ironmongery painted grey to match windows. Exterior paint Satin finish grey

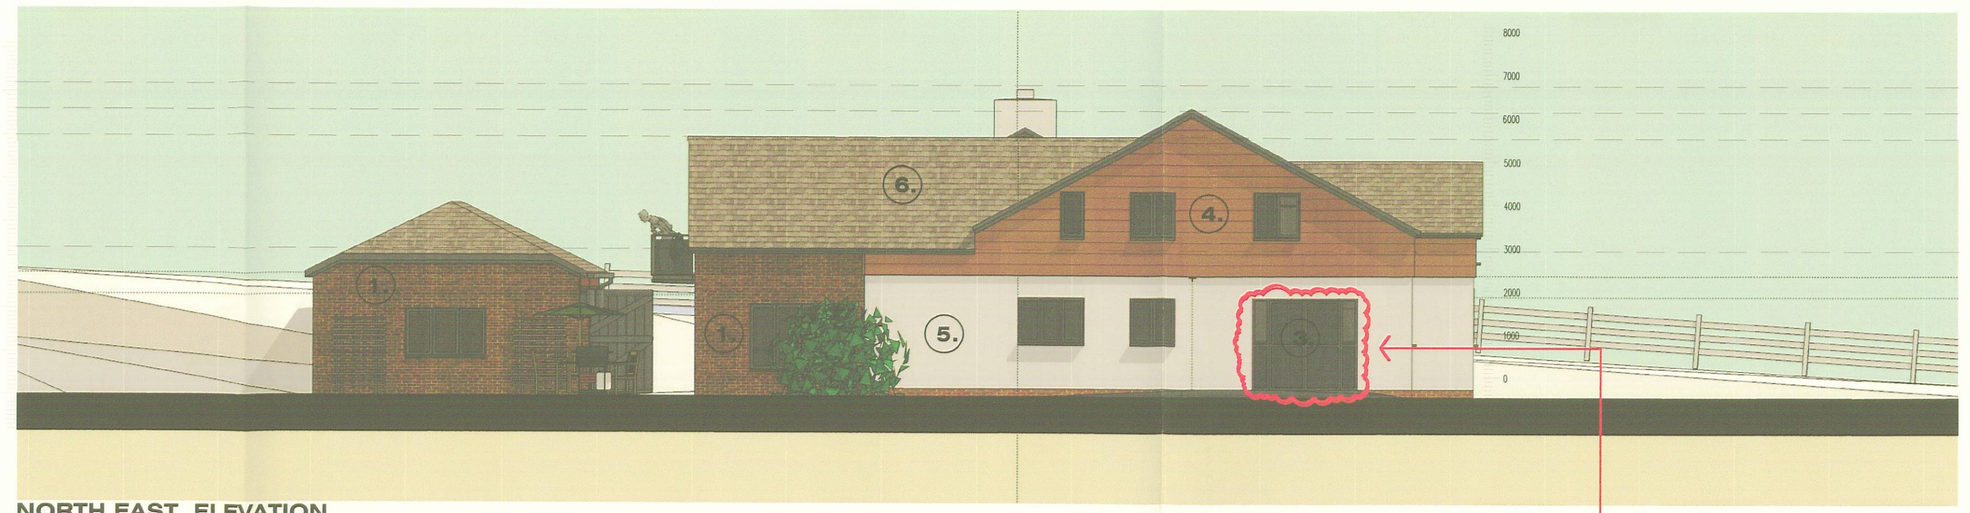


NORTH EAST ELEVATION

Alteration - change from an existing window to french doors




SOUTH EAST ELEVATION

Alteration - Small window in this position. There is an existing larger window already in this positior

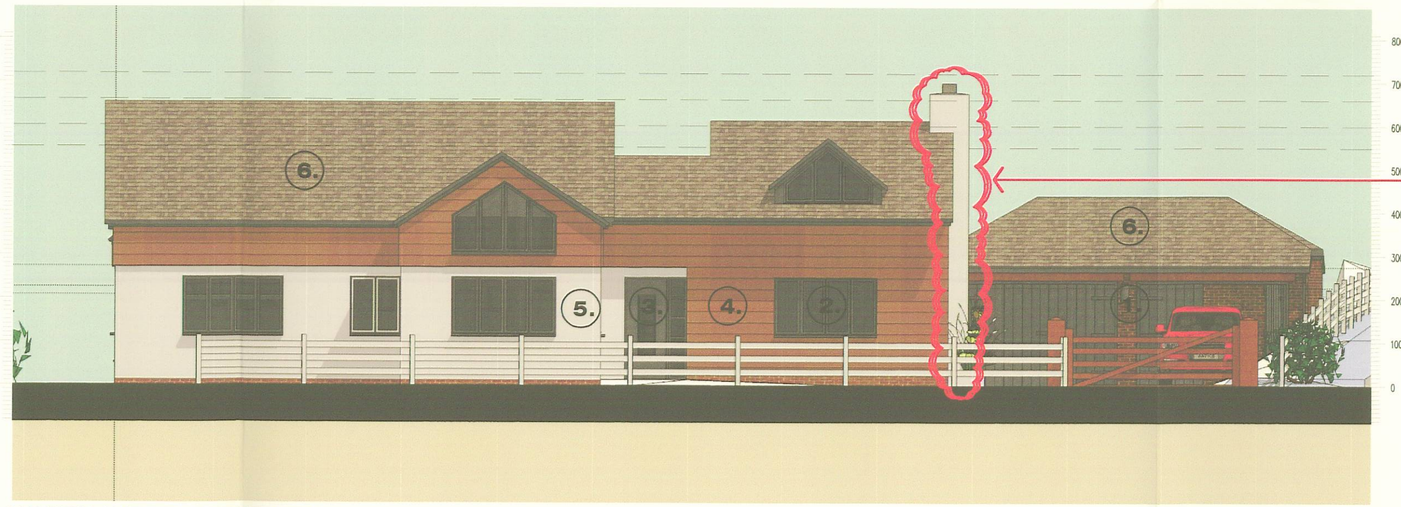

NORTH WEST ELEVATION

Alteration - Chimney walls to be made extern finished in render as main house (previously approved).

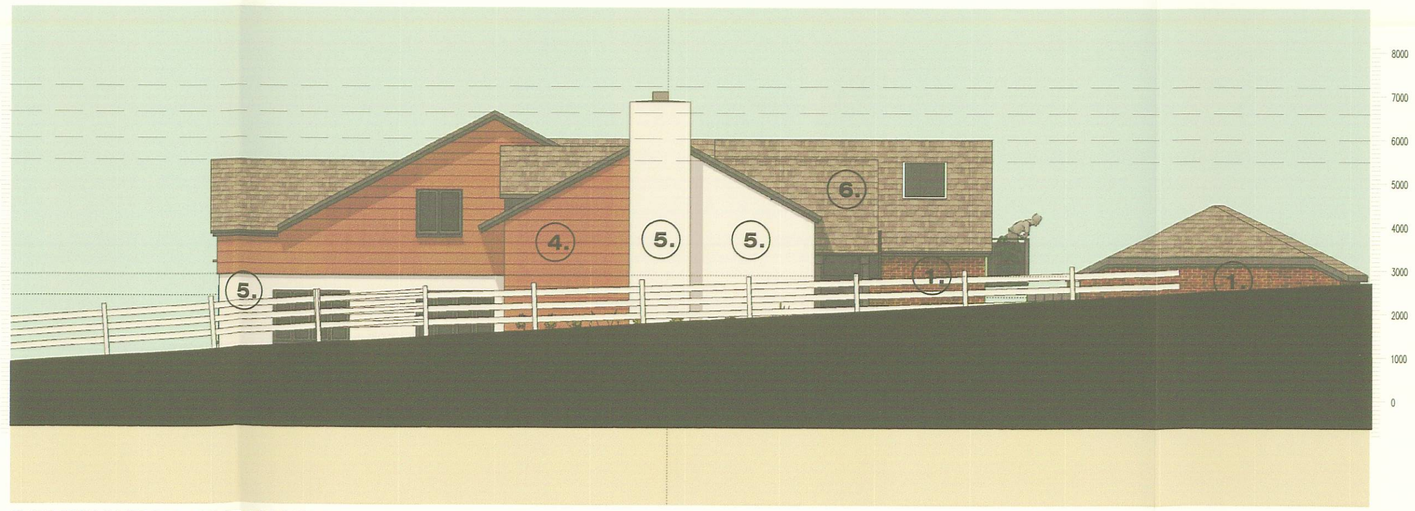

SOUTH WEST ELEVATION

Garage Materials:

1. Brick - Multi Red or reclaim.
2. Windows in light grey ppc finish Aluminiu or uPVC Sections.
3. Doors painted light grey to match window Exterior timber painted with Satin finish li grey.
4. Timber weatherboarding - Horizontally lai western Red Cedar.
5. Render - Sto or similar flexible render ove existing walls to reduce existing wind driv damp with bellcast bead at junction with plinth of existing exposed brick. (Sto colour ref: 37207 or similar match)
6. Roof to be tiled with flat grey tiles. (Fortic grey Gemini tile or similar)

DEVELOPMENT SERVICES
8 APR 2010
RECEIVED

FOR PLANNING

1:100 0 1 2 3 4 5 10

This drawing and the building works depicted are the copyright of Staniforth Architects Ltd. and may not be reproduced or amended except by written permission. No liability will be accepted for amendments made by other persons.

REV: B - 07/04/2010 - Non-Material Amendme changes added

JOB: HILL VIEW, WELLSBOROUGH

Materials Layout

STANIFORTH architects lt
The Warehouse
1A Stamford Street, Leiceste
LE1 6NL
t 0116 2853775
f 0116 2853778
e mail@staniforthar chitects.co.
w www.staniforthar chitects.co.

SCALE: 1:100@A1 or 1:200@A3

DATE: 07/04/2010

1125 PC01b