
Issue No.	Revisions
1	1st Issue

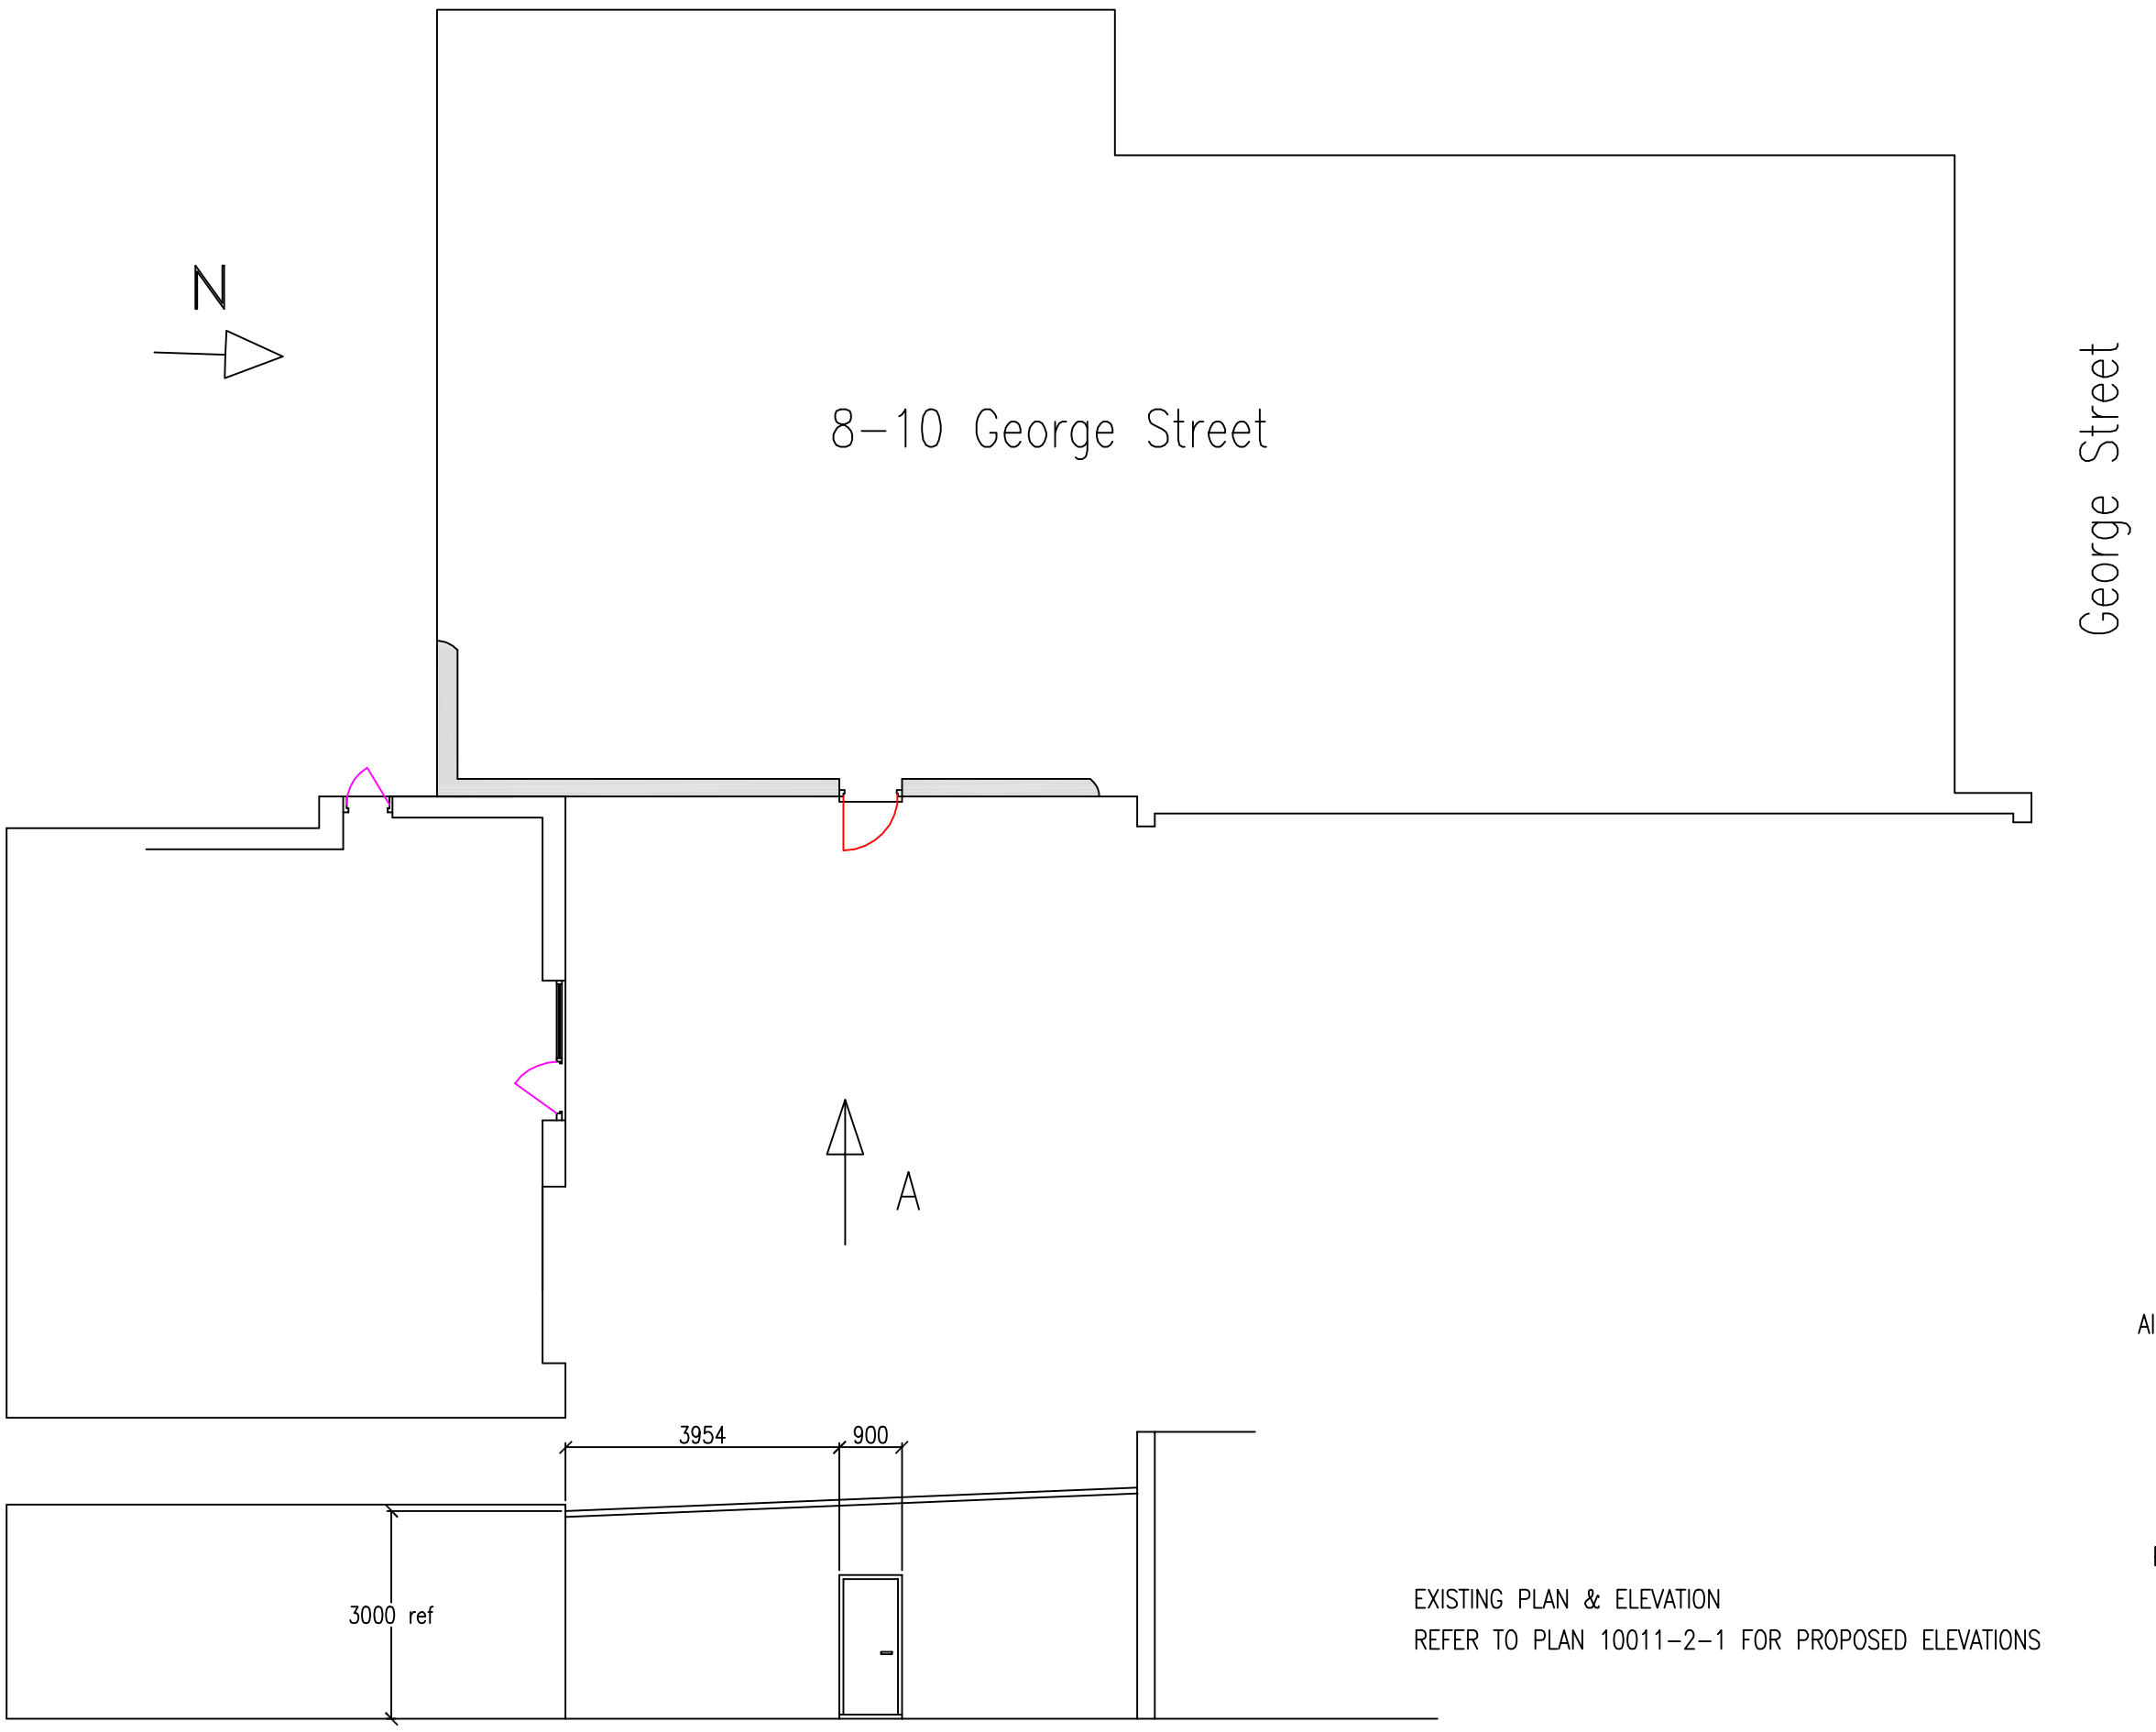

0 1000 2000 3000 4000 5000

View in direction of arrow A

All dimensions in mm

EXISTING PLAN & ELEVATION

REFER TO PLAN 10011–2–1 FOR PROPOSED ELEVATIONS

Mark Colville

Project :– 8–10 George Street
Barwell
Leicestershire
LE9 8GN

Title :– Planning Proposal
Scale :– 1:100 @ A3
Drawn :– B.W.Buswell
Drawing No. 10011E–1
Date 20th April 2010

A3