

0 10 20 30 40 50 60 70 80 m

Discharge Headwall - Section C

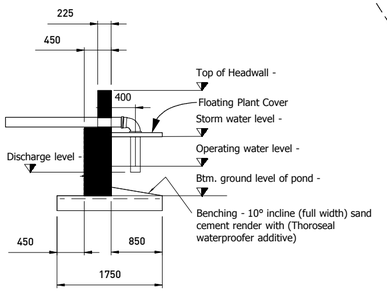


Discharge Headwall - Plan View

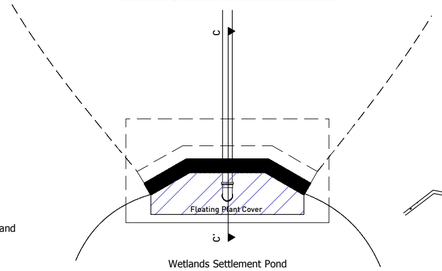


Not to Scale

Discharge Headwall - Elevation View

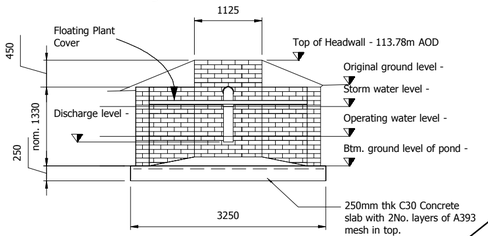


Overspill Weir

Not to Scale

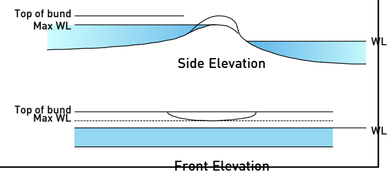


Swivel Pipe Detail


Not to scale

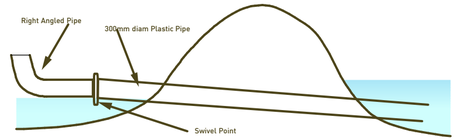

Sampling Chamber Detail


Not to scale

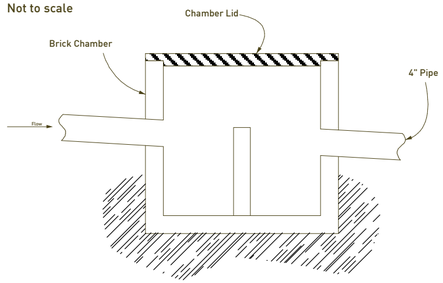

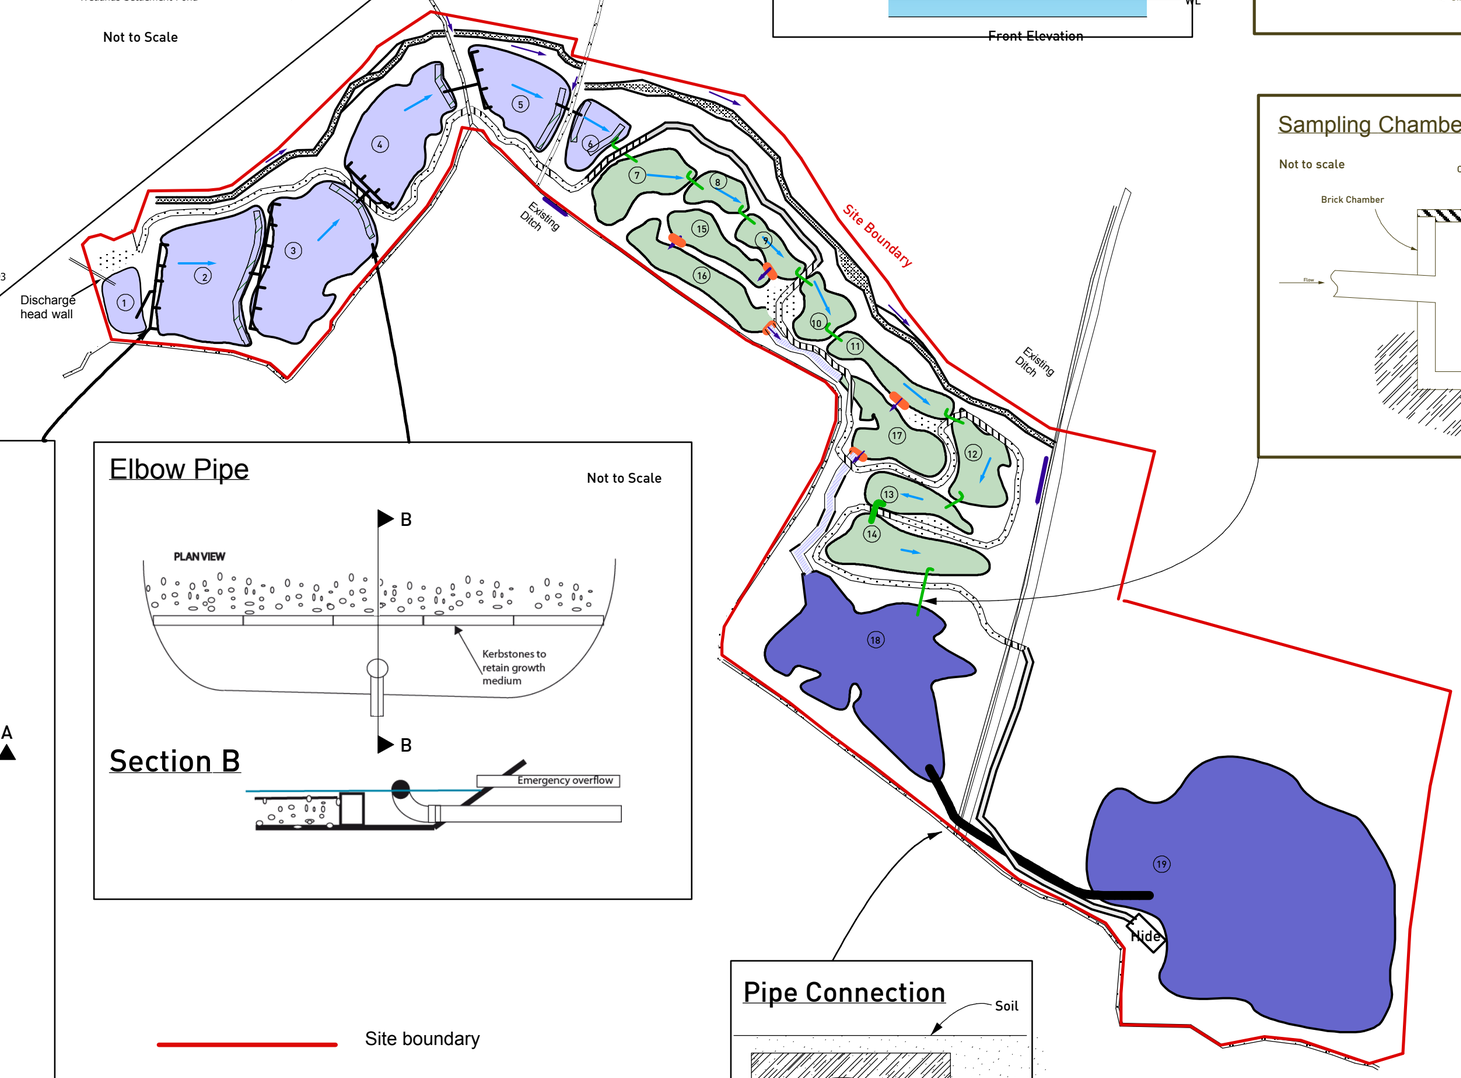


Distribution Piping Plan View

Not to Scale

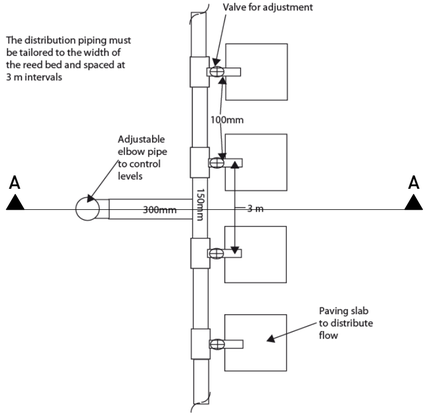

Section A

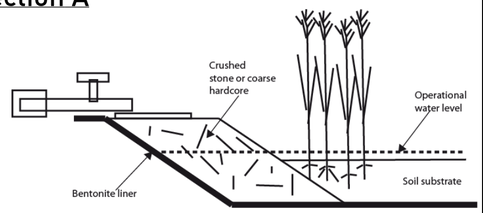


Elbow Pipe

Not to Scale

Section B

Site boundary

Pipe Connection

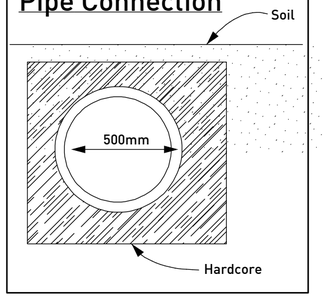

- Boardwalk with Rails
- Path Route
- Treatment Ponds
- Habitat Ponds
- Storage Ponds
- Distribution Pipe
- Flow direction
- Overspill weir
- Elbow pipe
- Stream bed
- Interceptor ditch

Consulting
WWT Wildfowl & Wetlands Trust

WWT Consulting Limited
Slimbridge, Gloucestershire GL2 7BT

T +44 (0)1453 891905 F +44 (0)1453 890827
E consulting@wwt.org.uk W www.wwt.org.uk

saving wetlands for wildlife & people

Client
Twycoss Zoo East Midland Zoological Society Ltd

Project
Twycross Zoo Wetland Treatment System

Title
Block plan and structure details

Scale 1:1500	Figure no. Figure 3	Issue 05	Drawn by IG	Date 24 - 01 - 2008
Sheet size A2	Checked by IG	Date	Approved by MS	Date 02/02/08
Revision L	Drawing No TWY/WET		Project Code TWY05	

APPROVAL ☐ INFORMATION ☐ TENDER ☐ CONTRACT ☐ CONSTRUCTION ☐