

EXISTING PLAN VIEW OF REAR OF PROPERTY

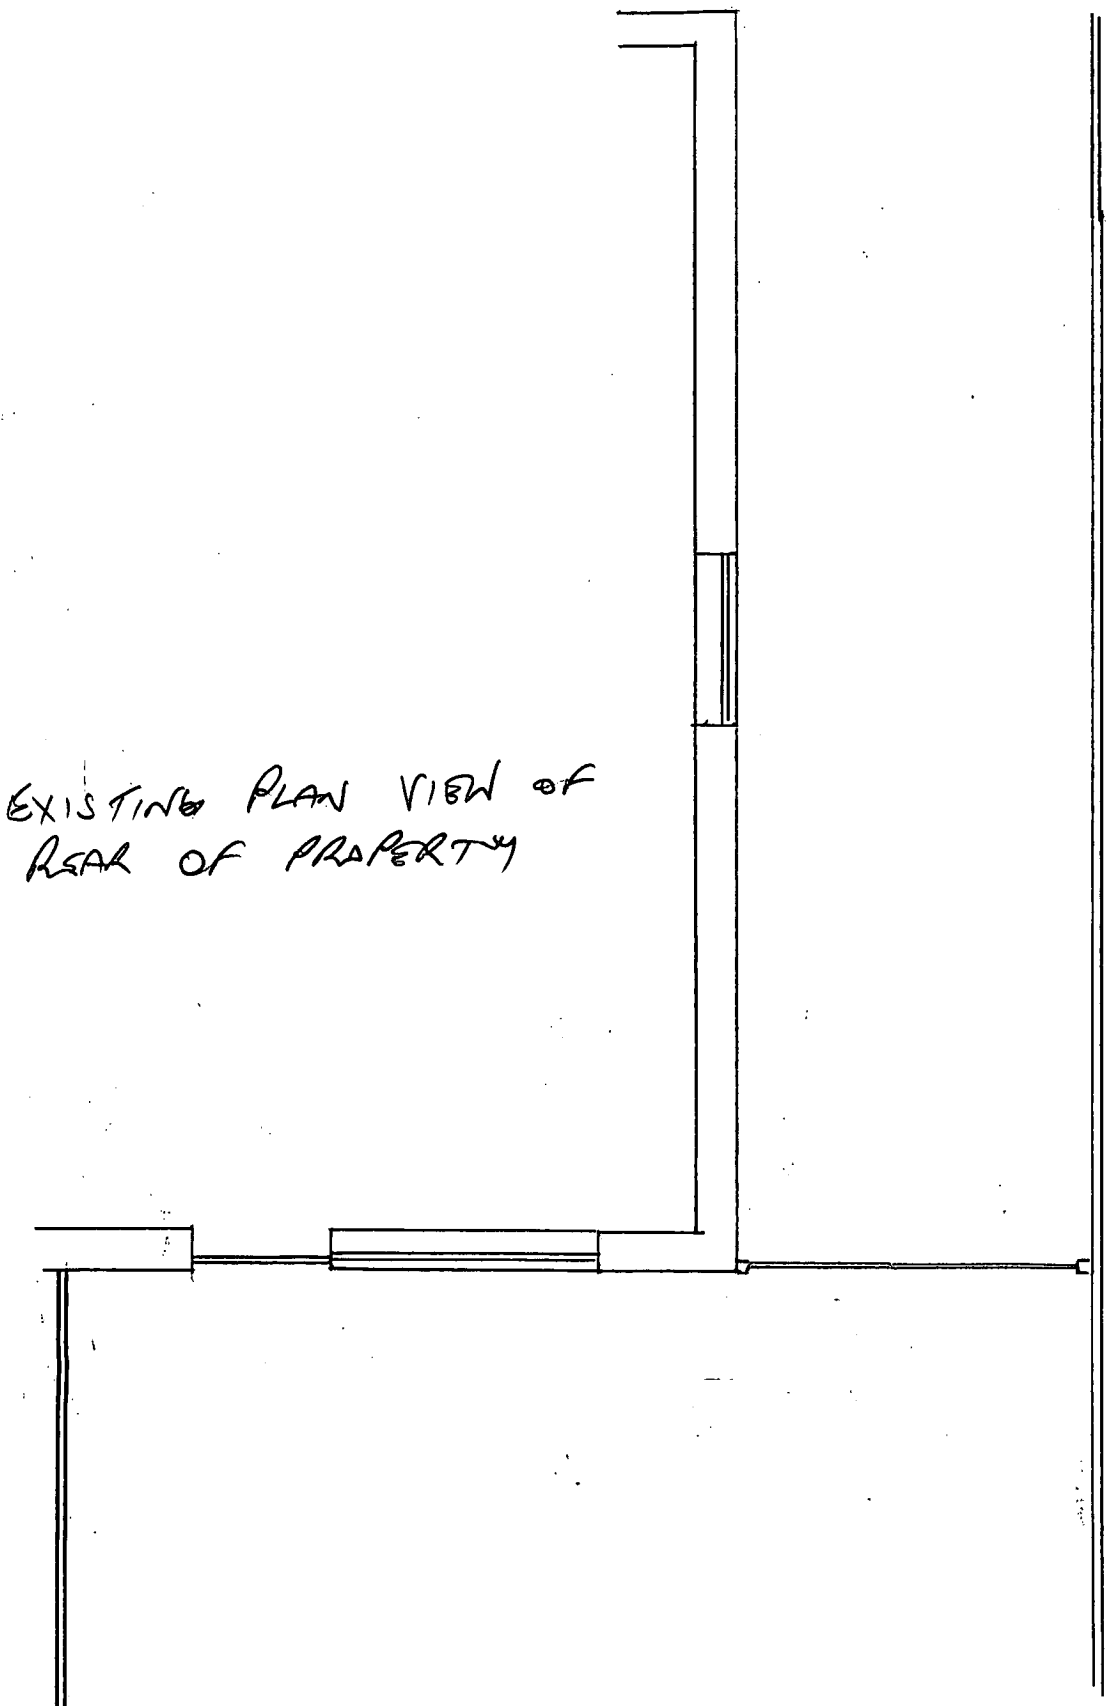

PROPOSED PLAN VIEW OF REAR OF PROPERTY

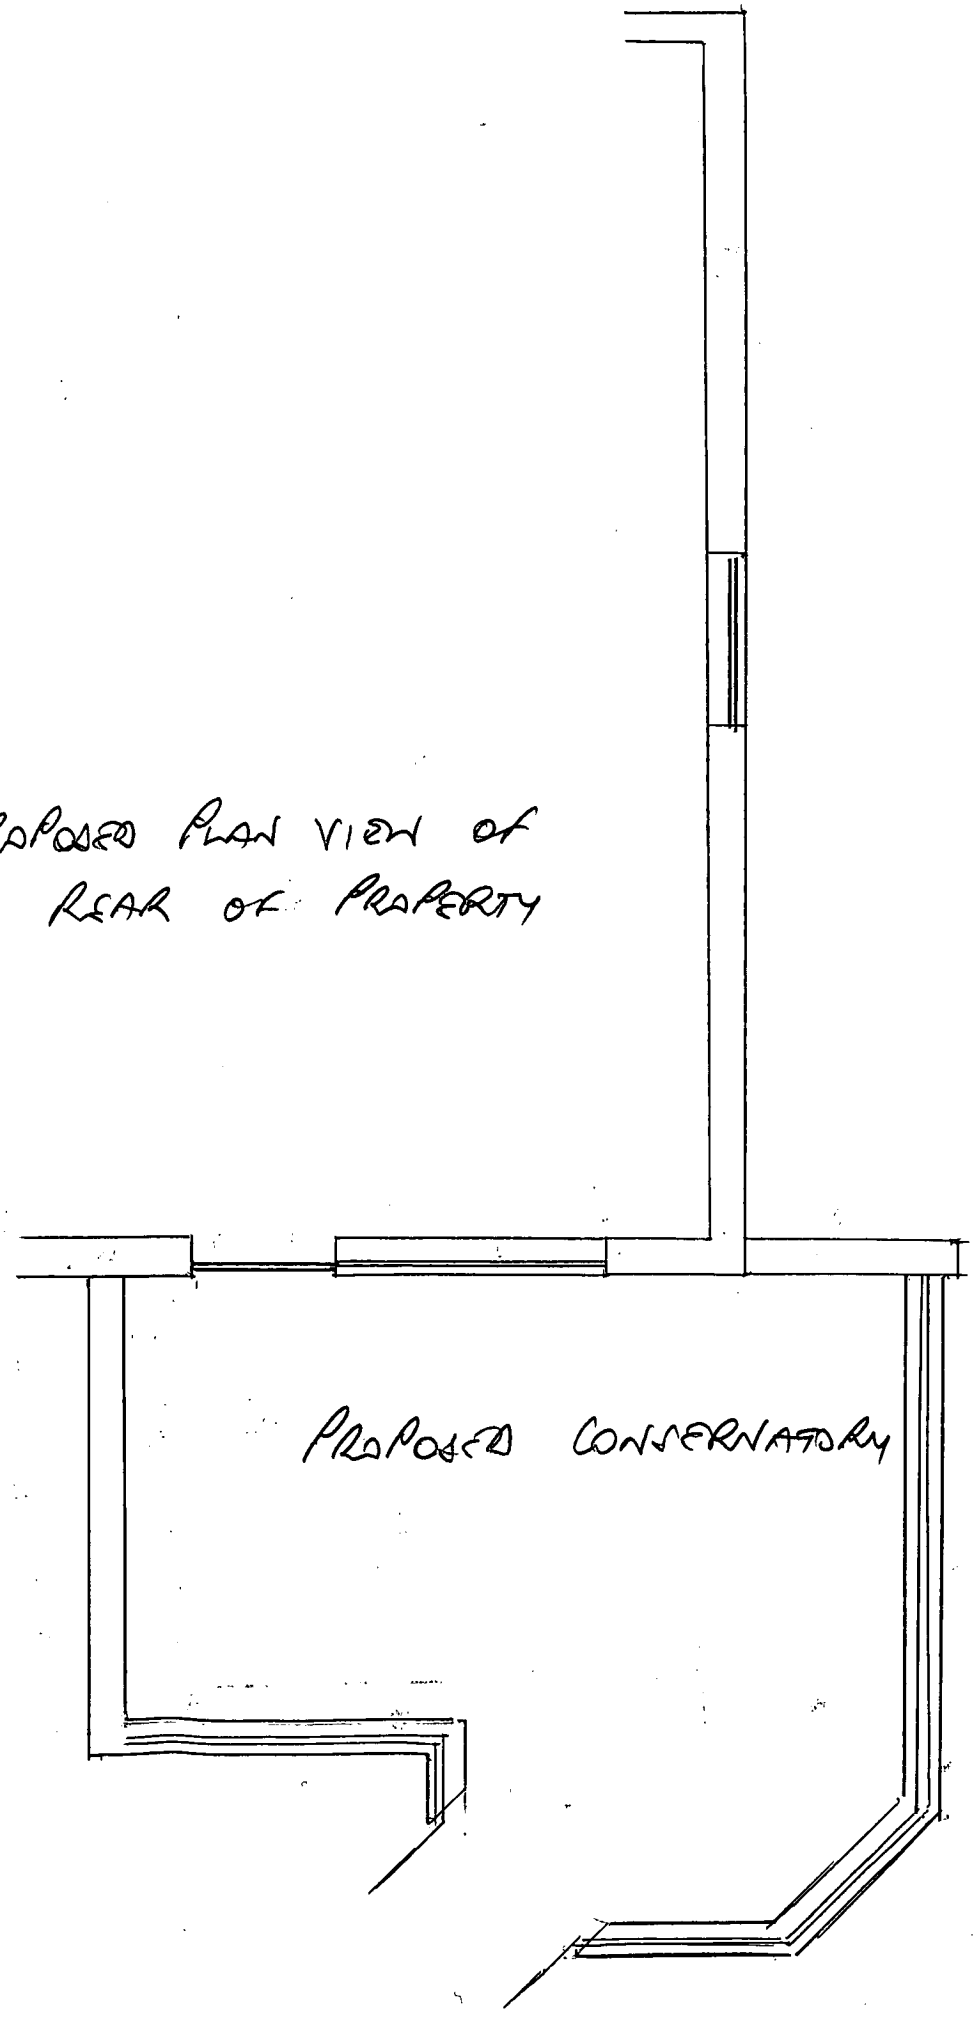

DEVELOPMENT SERVICES
25 SEP 2003
RECEIVED

MR & MRS BOURNE
67 NELSON DRIVE
OAKWOOD GRANGE
HINCKLEY
LEICS
LE10 1PH

SCALE 1:50

LPA-03