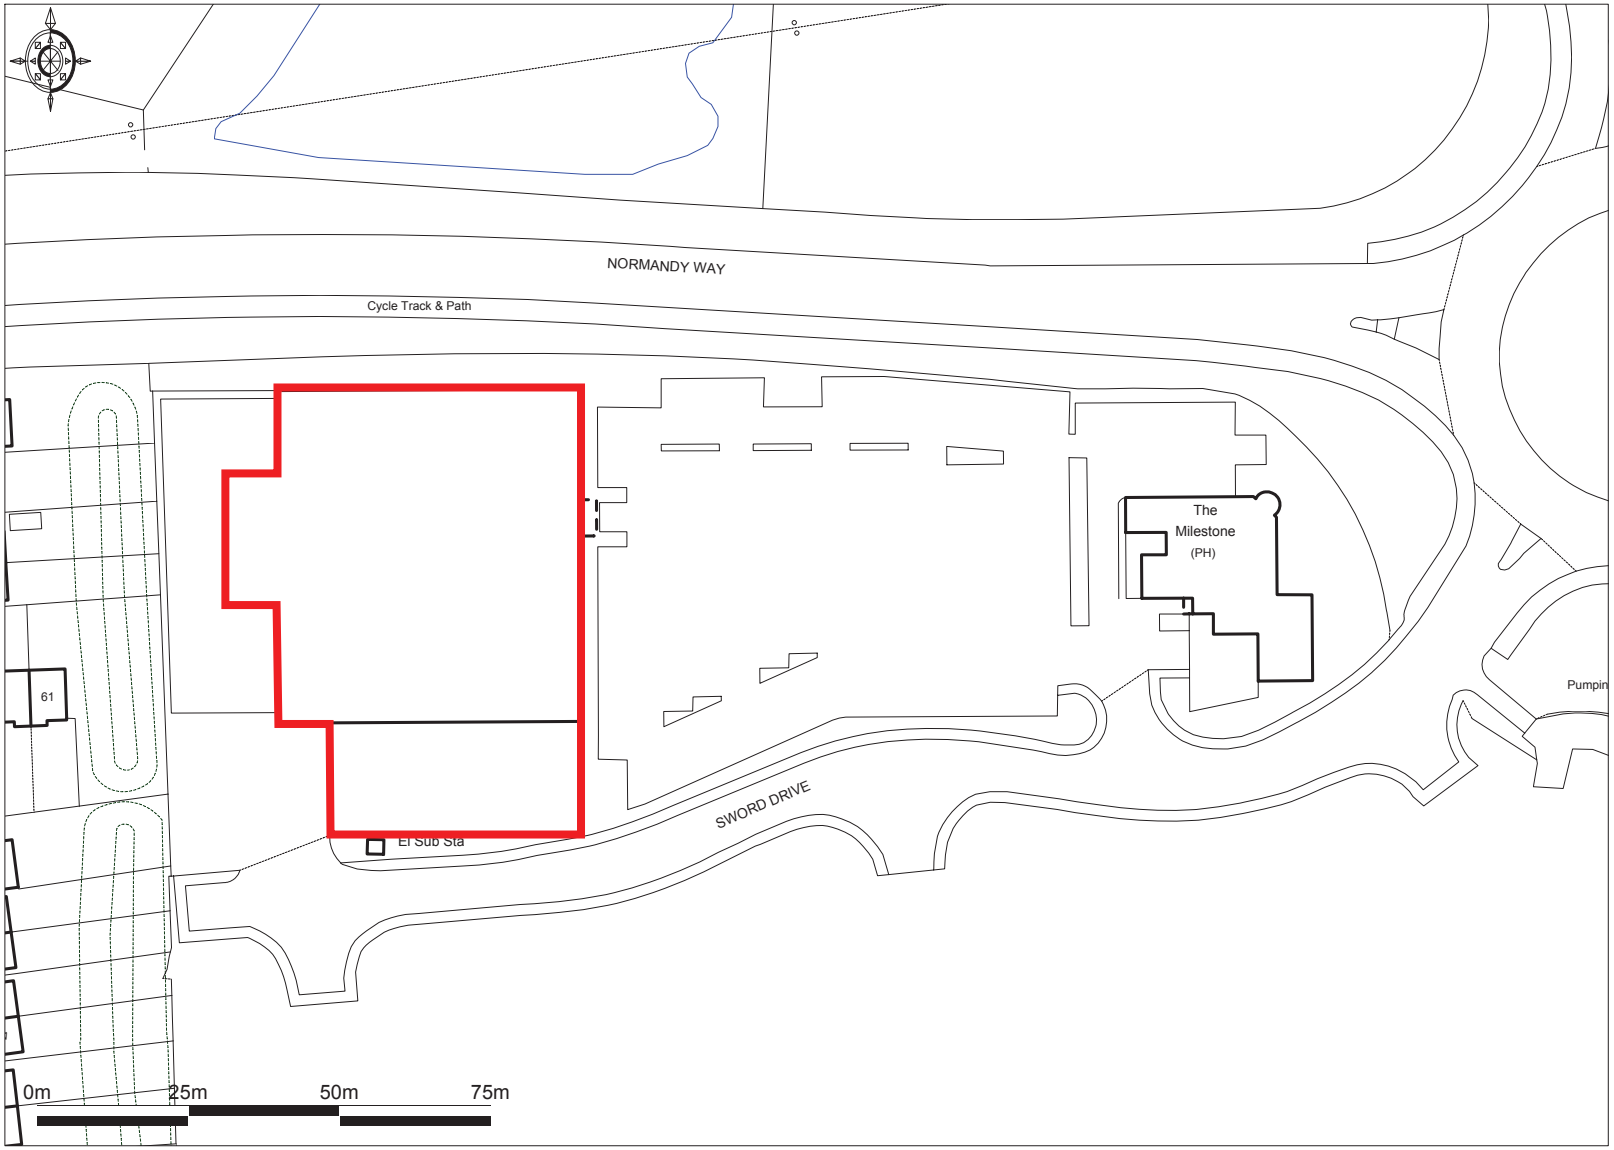


Ordnance Survey © Crown Copyright 2011. All rights reserved. Licence number 100020449. Plotted Scale - **1:1250**

Promap®

KEY

Site Boundary

Project	Hinckley Retail Park, Sword Drive
Title	Site Location Plan
Client	The Pensions Trust

LPA	Hinckley & Bosworth BC
Date:	14.07.11
Project No:	08600005
Drawing No:	08600005/1
Drawn by:	CC
Scale:	1:1250

Indigo Planning Limited
Swan Court
Worple Road
London
SW19 4JS

T 020 8605 9400
F 020 8605 9401
info@indigoplanning.com

indigo