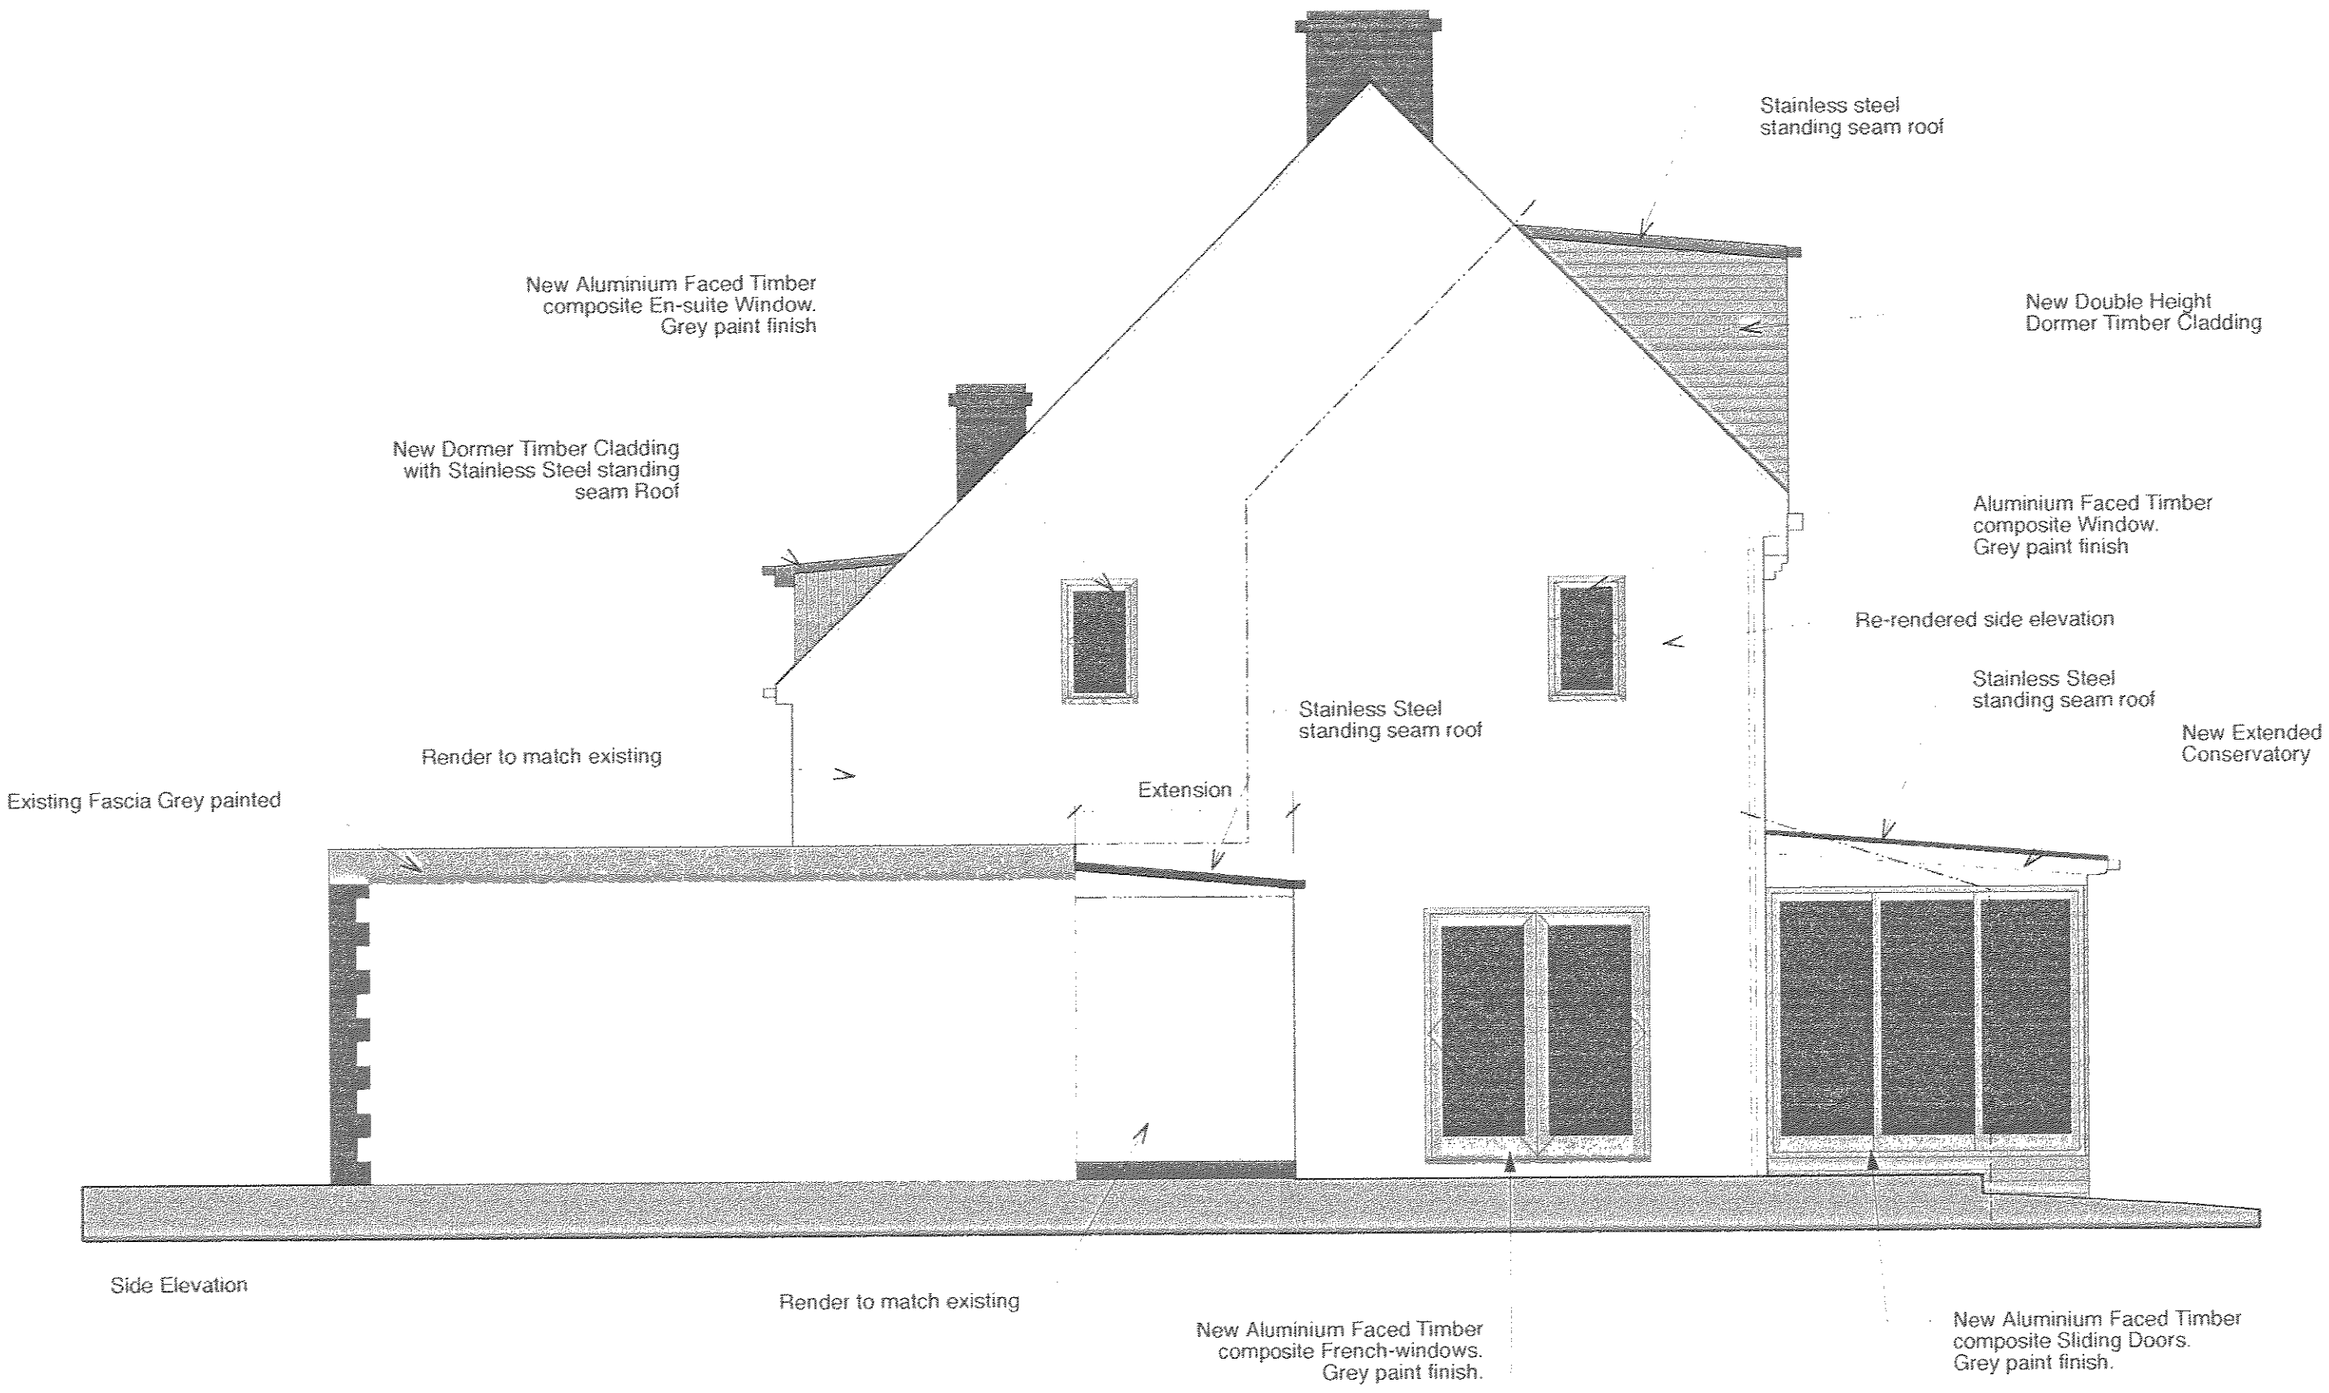

RECEIVED

Groundworks Architects LLP
Western House, Western Street, Nottingham NG1 3AZ
t. 0115 941 7007 f. 0115 948 1152 e. office@groundworksarchitects.co.uk

4 Far Coton, Market Bosworth

Proposed Side Elevations - Integration

Jan. 2008 · Scale 1:50 · 07/29-10

do not scale - refer to figured dims only - if in doubt or in the event of discrepancies, refer to architect