



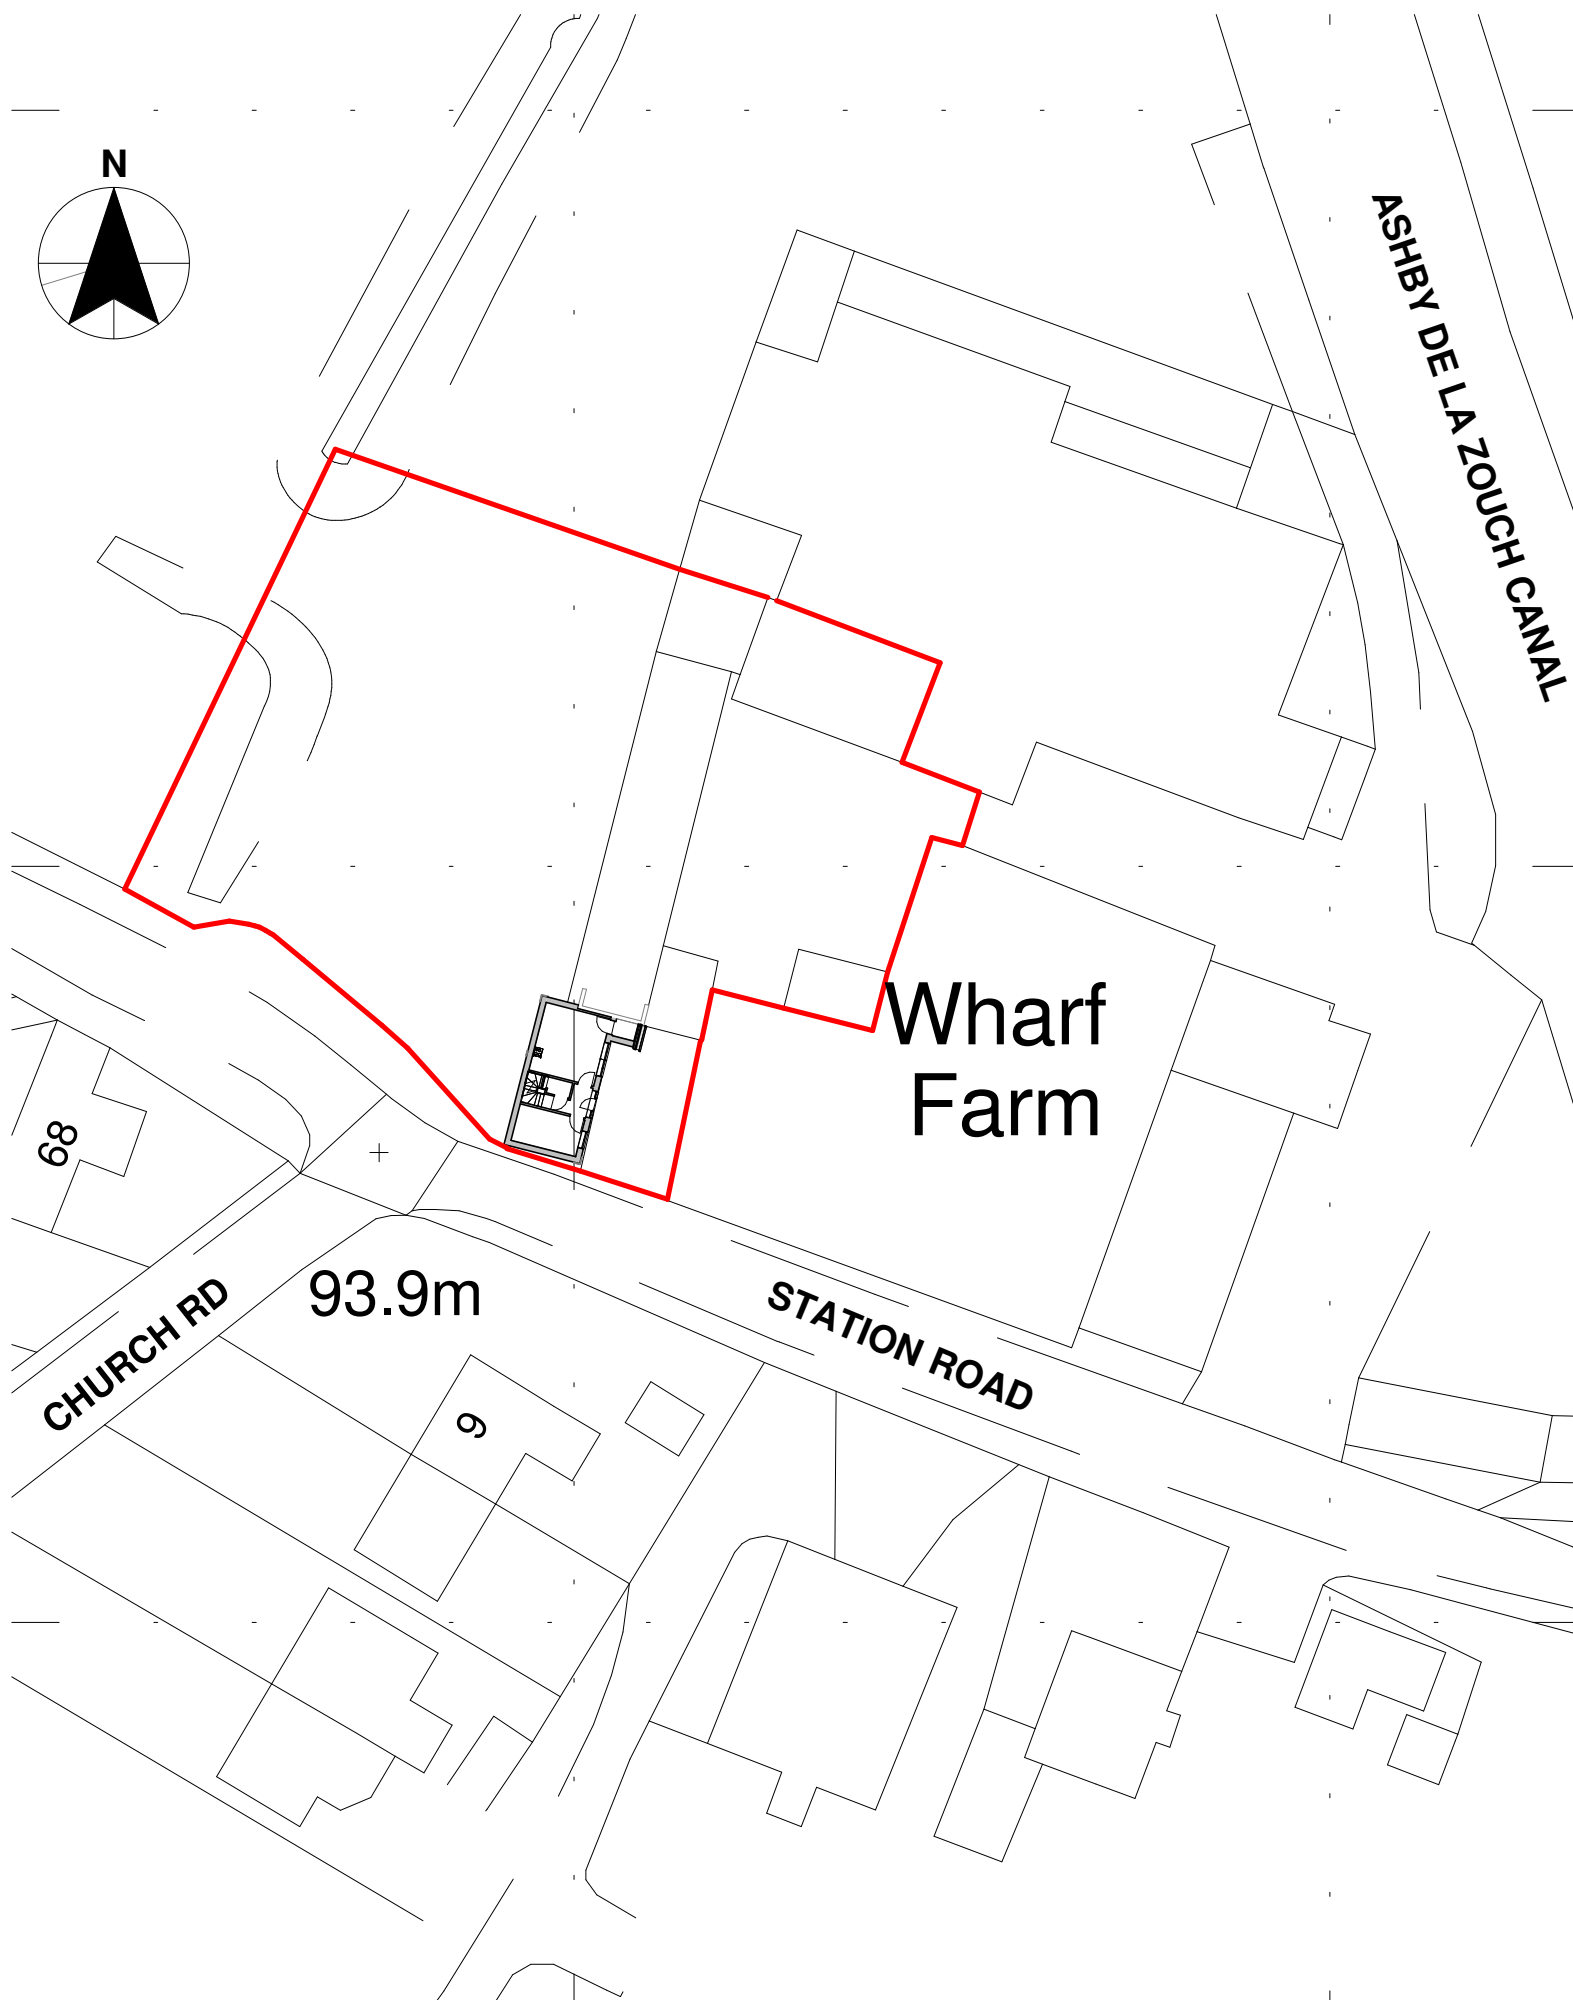

Ordnance Survey (c) Crown Copyright 2022. All rights reserved. Licence number 100022432

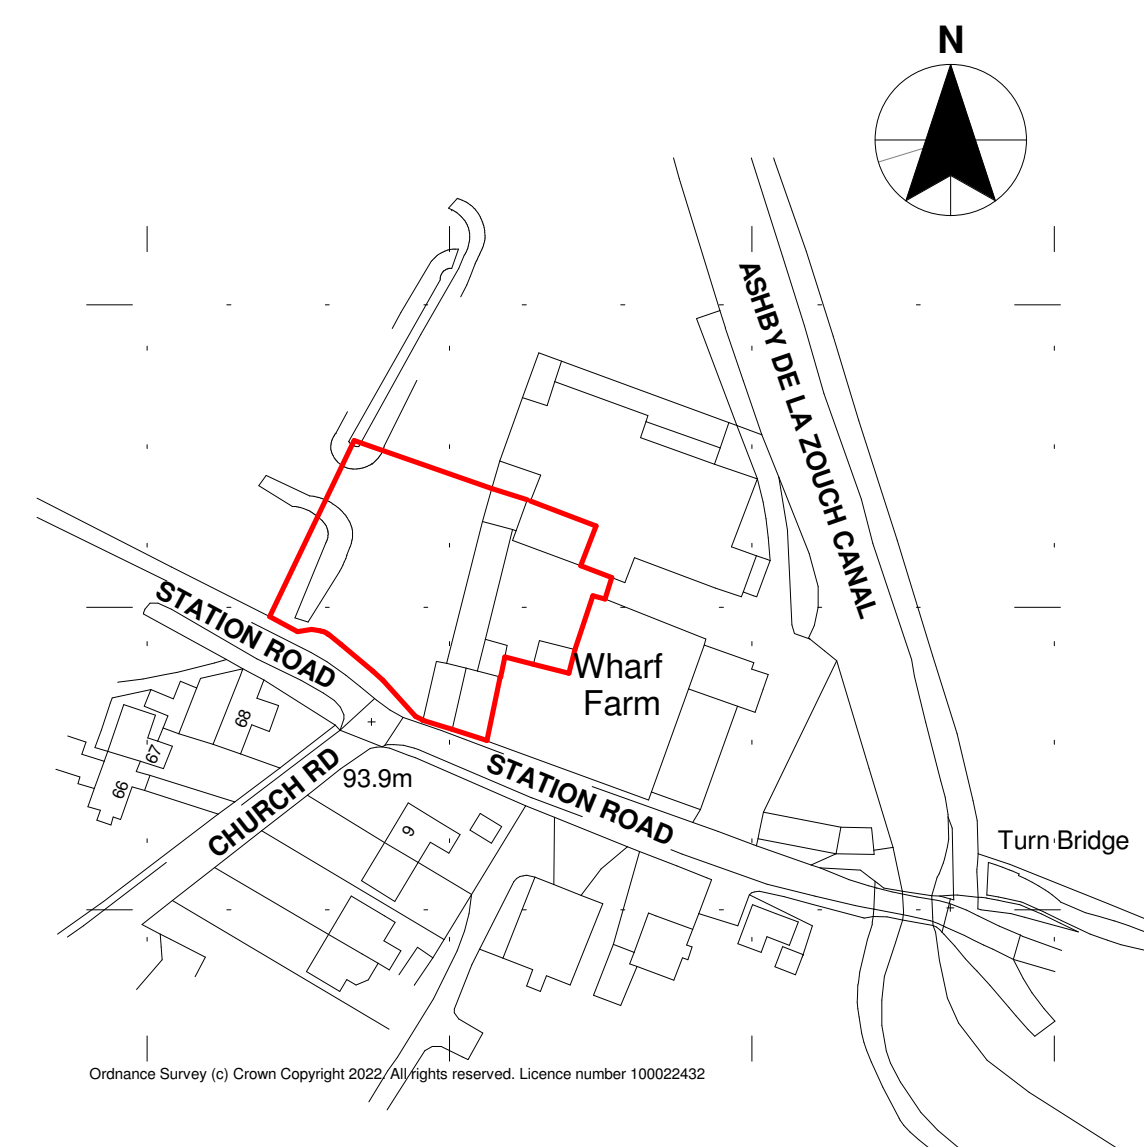

Ordnance Survey (c) Crown Copyright 2022. All rights reserved. Licence number 100022432

Client Naylor				hayward ARCHITECTS LTD	
Project Proposed Rebuild, Wharf Farm, Shackerstone		Scale 1:500 & 1:1250	Sheet A3		
Drawing Block and Location Plans		Date 04/2022	Author SS	Checked by LJW	Job No. 22/02 Drawing No. 07
THE COPYRIGHT OF THIS DRAWING IS VESTED IN HAYWARD ARCHITECTS LTD. REPRODUCTION IN ANY FORM, EITHER IN WHOLE OR IN PART IS FORBIDDEN WITHOUT THE PRIOR WRITTEN PERMISSION OF THE COPYRIGHT HOLDER. DO NOT SCALE FROM DRAWING AND ONLY FIGURED DIMENSIONS ARE TO BE USED				19 Station Road Hinckley Leicestershire LE10 1AW Tel: 01455 635 665 Fax: 01455 618 971 www.hayward-architects.co.uk	
				Drawing Status Planning Stage	