



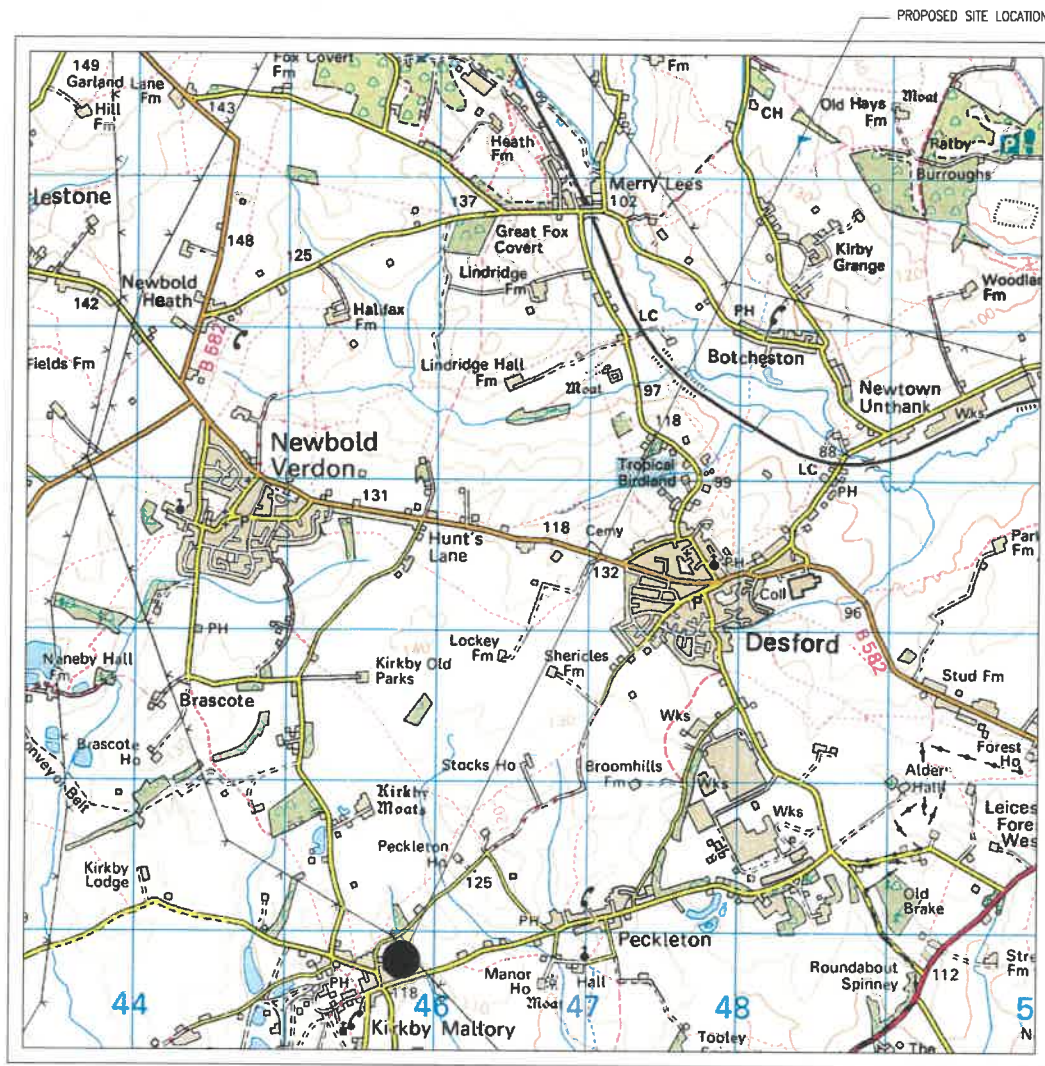

LOCATION PLAN
SCALE 1:50,000

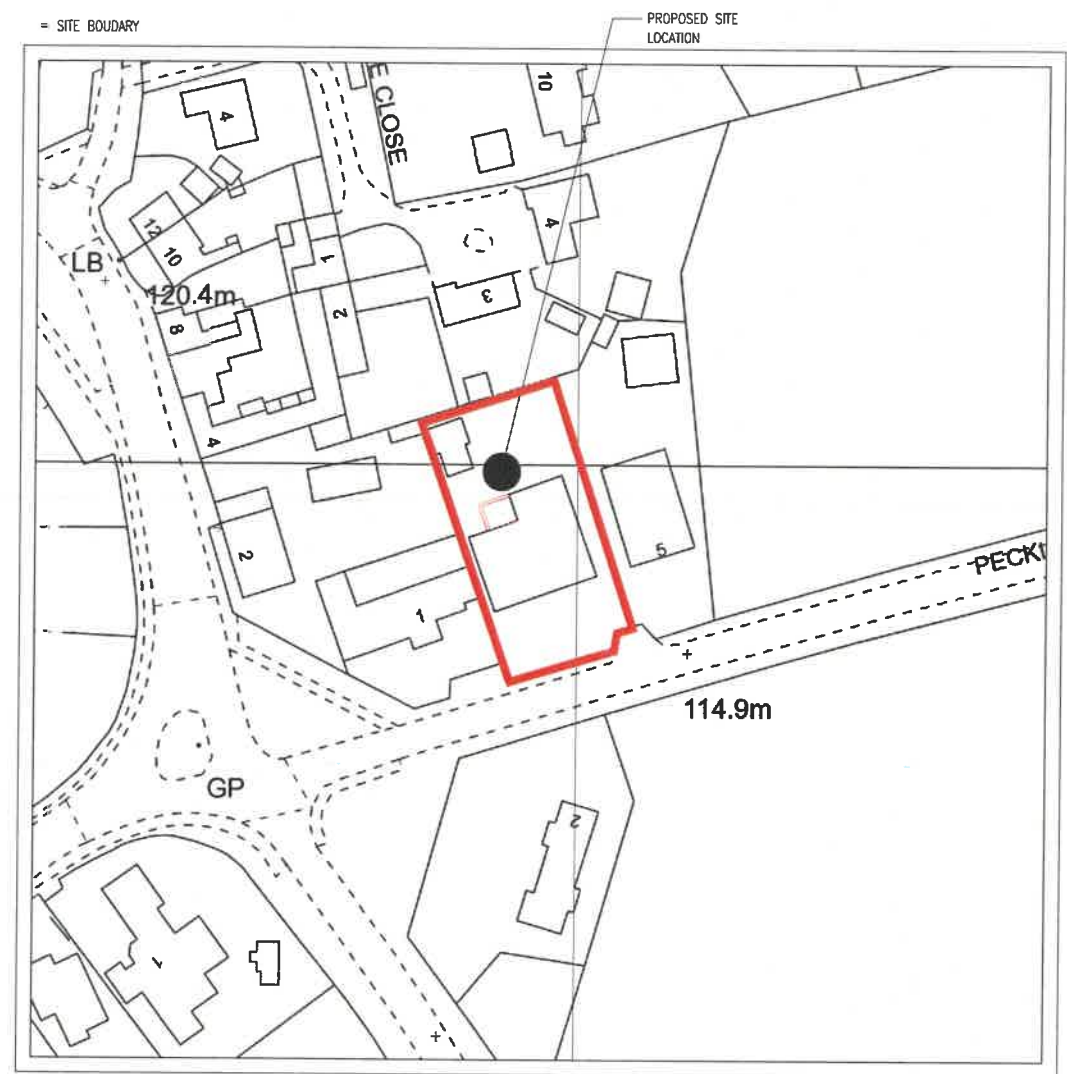

BLOCK PLAN
SCALE 1:1250



FRONT OF PROPERTY
SCALE N.T.S



AERIAL STREET VIEW
SCALE N.T.S



REAR OF PROPERTY
SCALE N.T.S

COPYRIGHT NOTICE: ALL PREPARED DESIGNS, DRAWINGS SPECIFICATIONS & PHOTOGRAPHS ARE THE PROPERTY OF LOGIC DESIGN. ALL SUCH DESIGNS AND INFORMATION ARE SUBMITTED IN CONFIDENCE AND ARE NOT TO BE PASSED TO OR DISCUSSED WITH A THIRD PARTY WITHOUT PRIOR CONSENT FROM LOGIC DESIGN.

REV.	DESCRIPTION	DATE	CHK.	APR.

ARCHITECTURAL SERVICES
87 KIRKBY ROAD
BARWELL, LEICS.
LE19 5FR
WWW.LOGICDESIGN.CO.UK
SDAVE@LOGICDESIGN.CO.UK
ENQUIRES@LOGICDESIGN.CO.UK
TEL: 07966215908

CLIENT: MR S.LLOYD
ADDRESS: PECKLETON ROAD KIRBY MALLORY
LEICESTERSHIRE LE9 7DH
SUBJECT: LOCATION / BLOCK PLAN
DWG No: LD0034/PL/001

A3

LOCATION / BLOCK PLANS
SCALE N.T.S

LOGIC DESIGN
ARCHITECTURAL SERVICES