



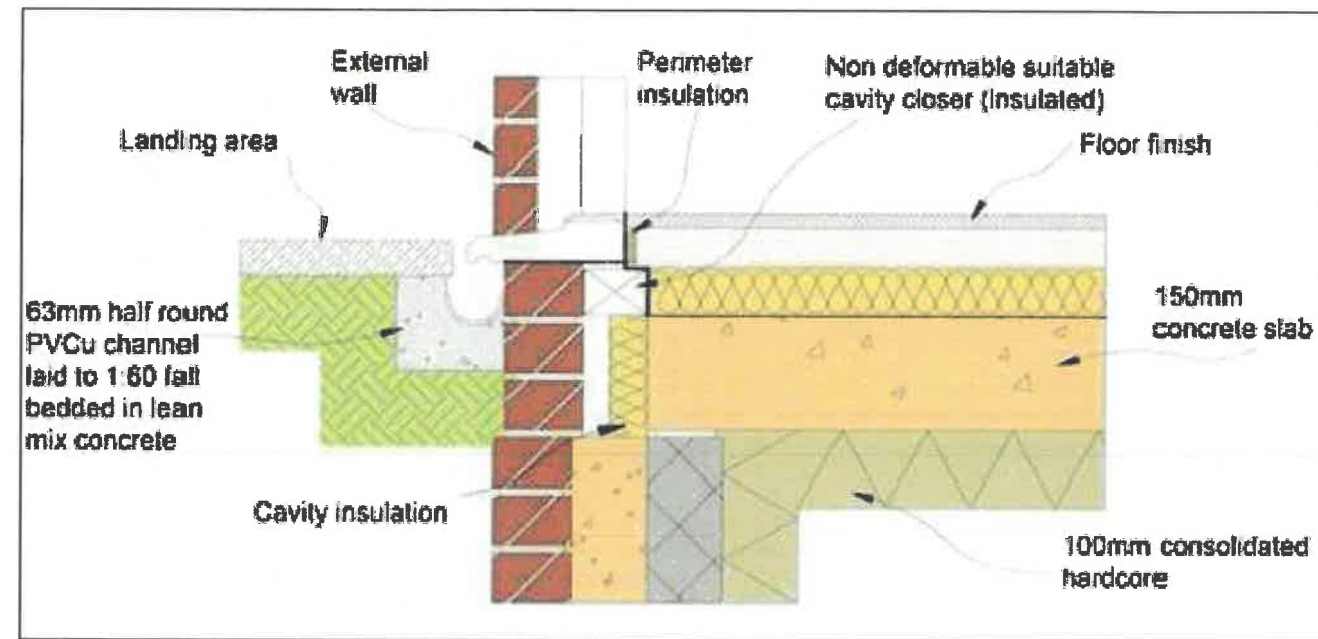

DETAIL A
SCALE N.T.S

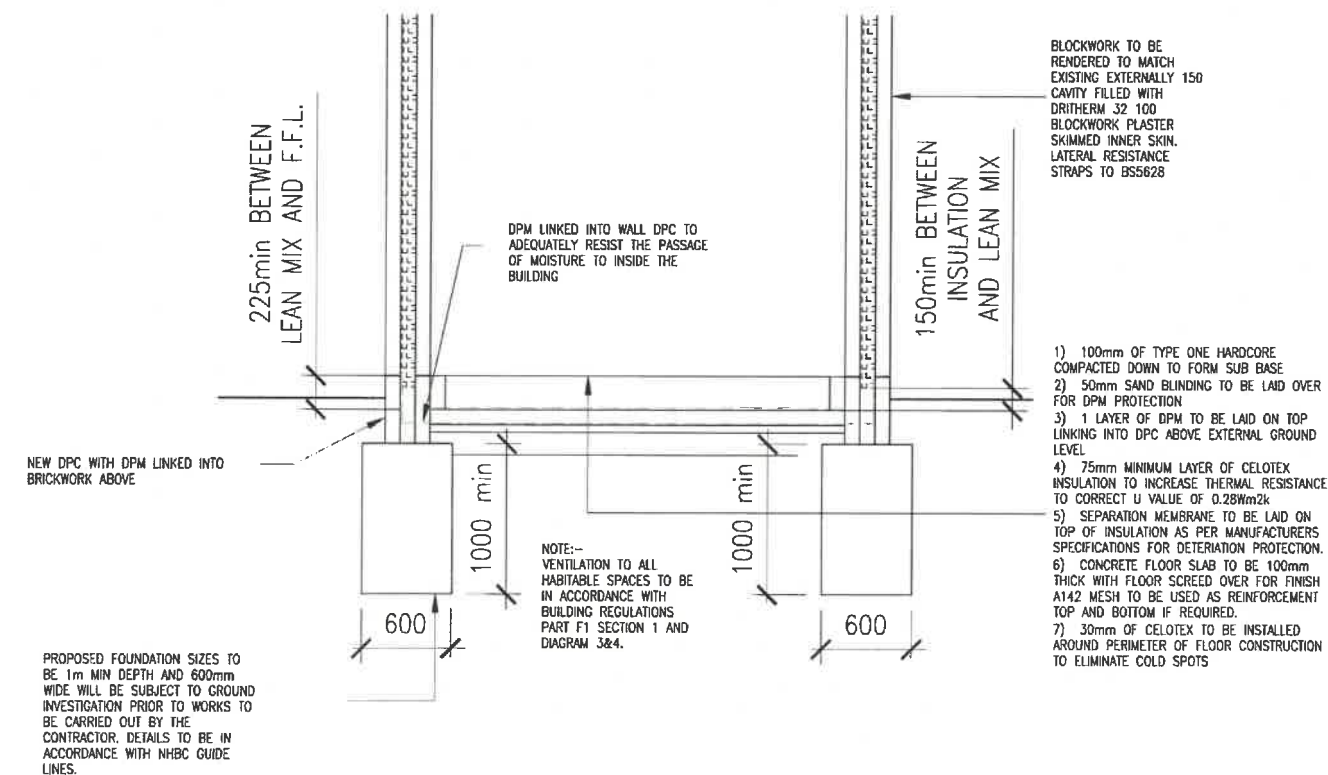

SECTION A-A
SCALE 1:50

REV.	DESCRIPTION	DATE	CHK.	APR.

ARCHITECTURAL SERVICES 87 KIRKBY ROAD BARNWELL, LEICS. LE9 8FR
WWW.LOGICDESIGN.CO.UK SDAVERPORT@LOGICDESIGN.CO.UK ENQUIRIES@LOGICDESIGN.CO.UK TEL:-07966255908

CLIENT:-	MR S.LLOYD
ADDRESS:-	PECKLETON ROAD KIRBY MALLORY LEICESTERSHIRE LE9 7DH
SUBJECT:-	TYPICAL SECTION DETAIL
DWG No:-	LD0032/PL/007

A3