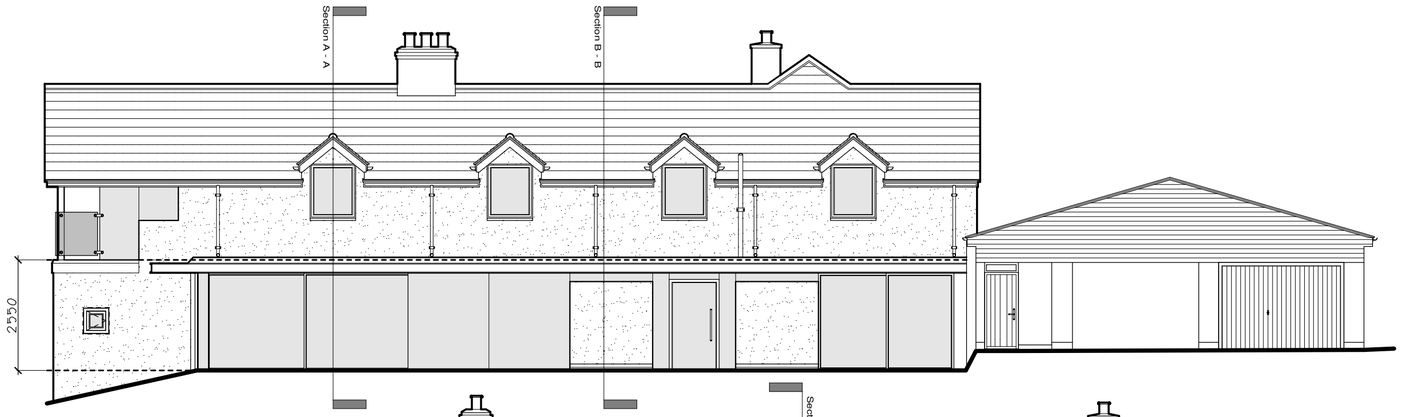

North-West Elevation



North-East Elevation



South-West Elevation

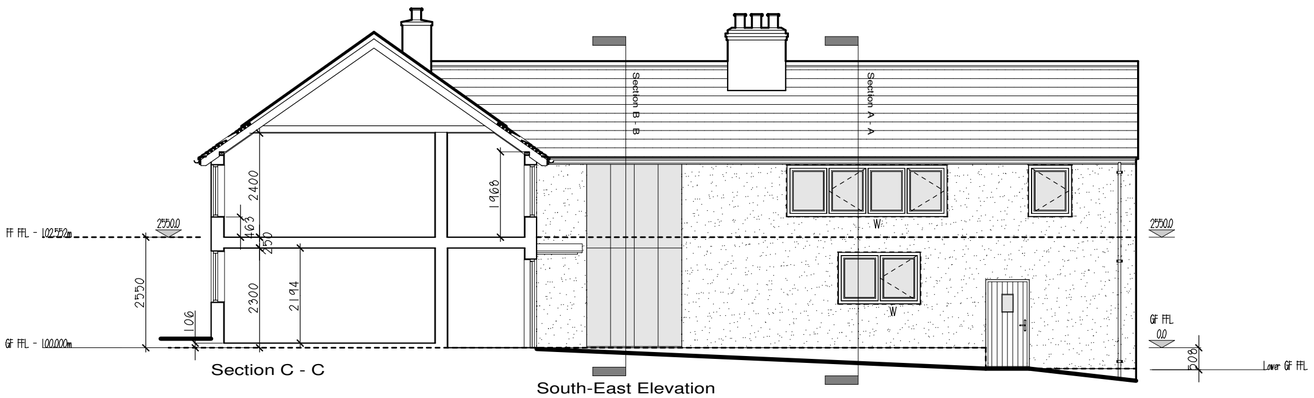

Section C - C

South-East Elevation

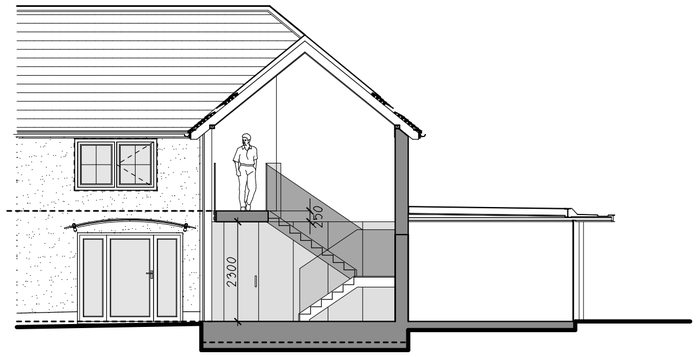

Section B - B

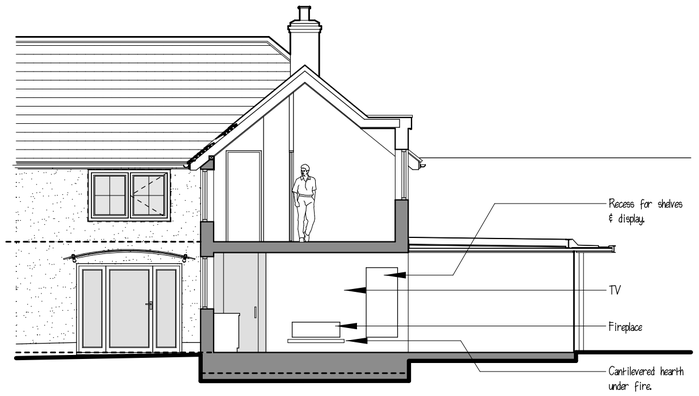

Section A - A

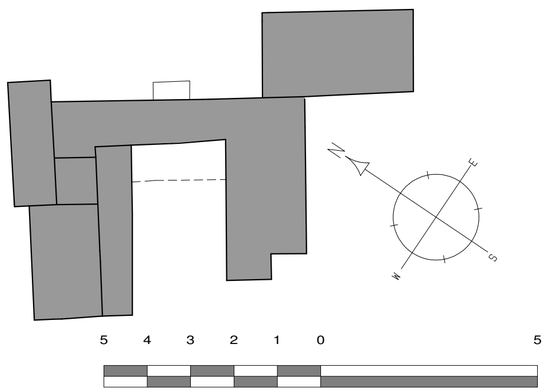

S A V A G E H A Y W A R D
A R C H I T E C T S
19 Station Rd Hinckley, Leicestershire, LE10 1AW, 01455 635665, FAX- 01455 618971

Client	Mr & Mrs Clark		
Project	Proposed Alterations & Extensions Alder Hall, Desford		
Drawing	Elevations as Proposed		
Auth	MEJA	Date 19.11.09	Drawing No 04 S
Scale	1:100	Job No 09 90	

THIS DRAWING IS THE COPYRIGHT OF SAVAGE HAYWARD CDM Ltd. REPRODUCTION IN ANY FORM, IN WHOLE OR PART IS FORBIDDEN WITHOUT PRIOR WRITTEN PERMISSION OF THE COPYRIGHT HOLDER
DO NOT SCALE FROM DRAWING AND ONLY FIGURED DIMENSIONS ARE TO BE USED