ORIGINATOR	DRAWN	DATE
RO	R ORAM	14/03/08

REV	DETAILS OF CHANGE	DRN	CHKD	APPD	DATE

DO NOT SCALE
USE WRITTEN DIMENSIONS ONLY

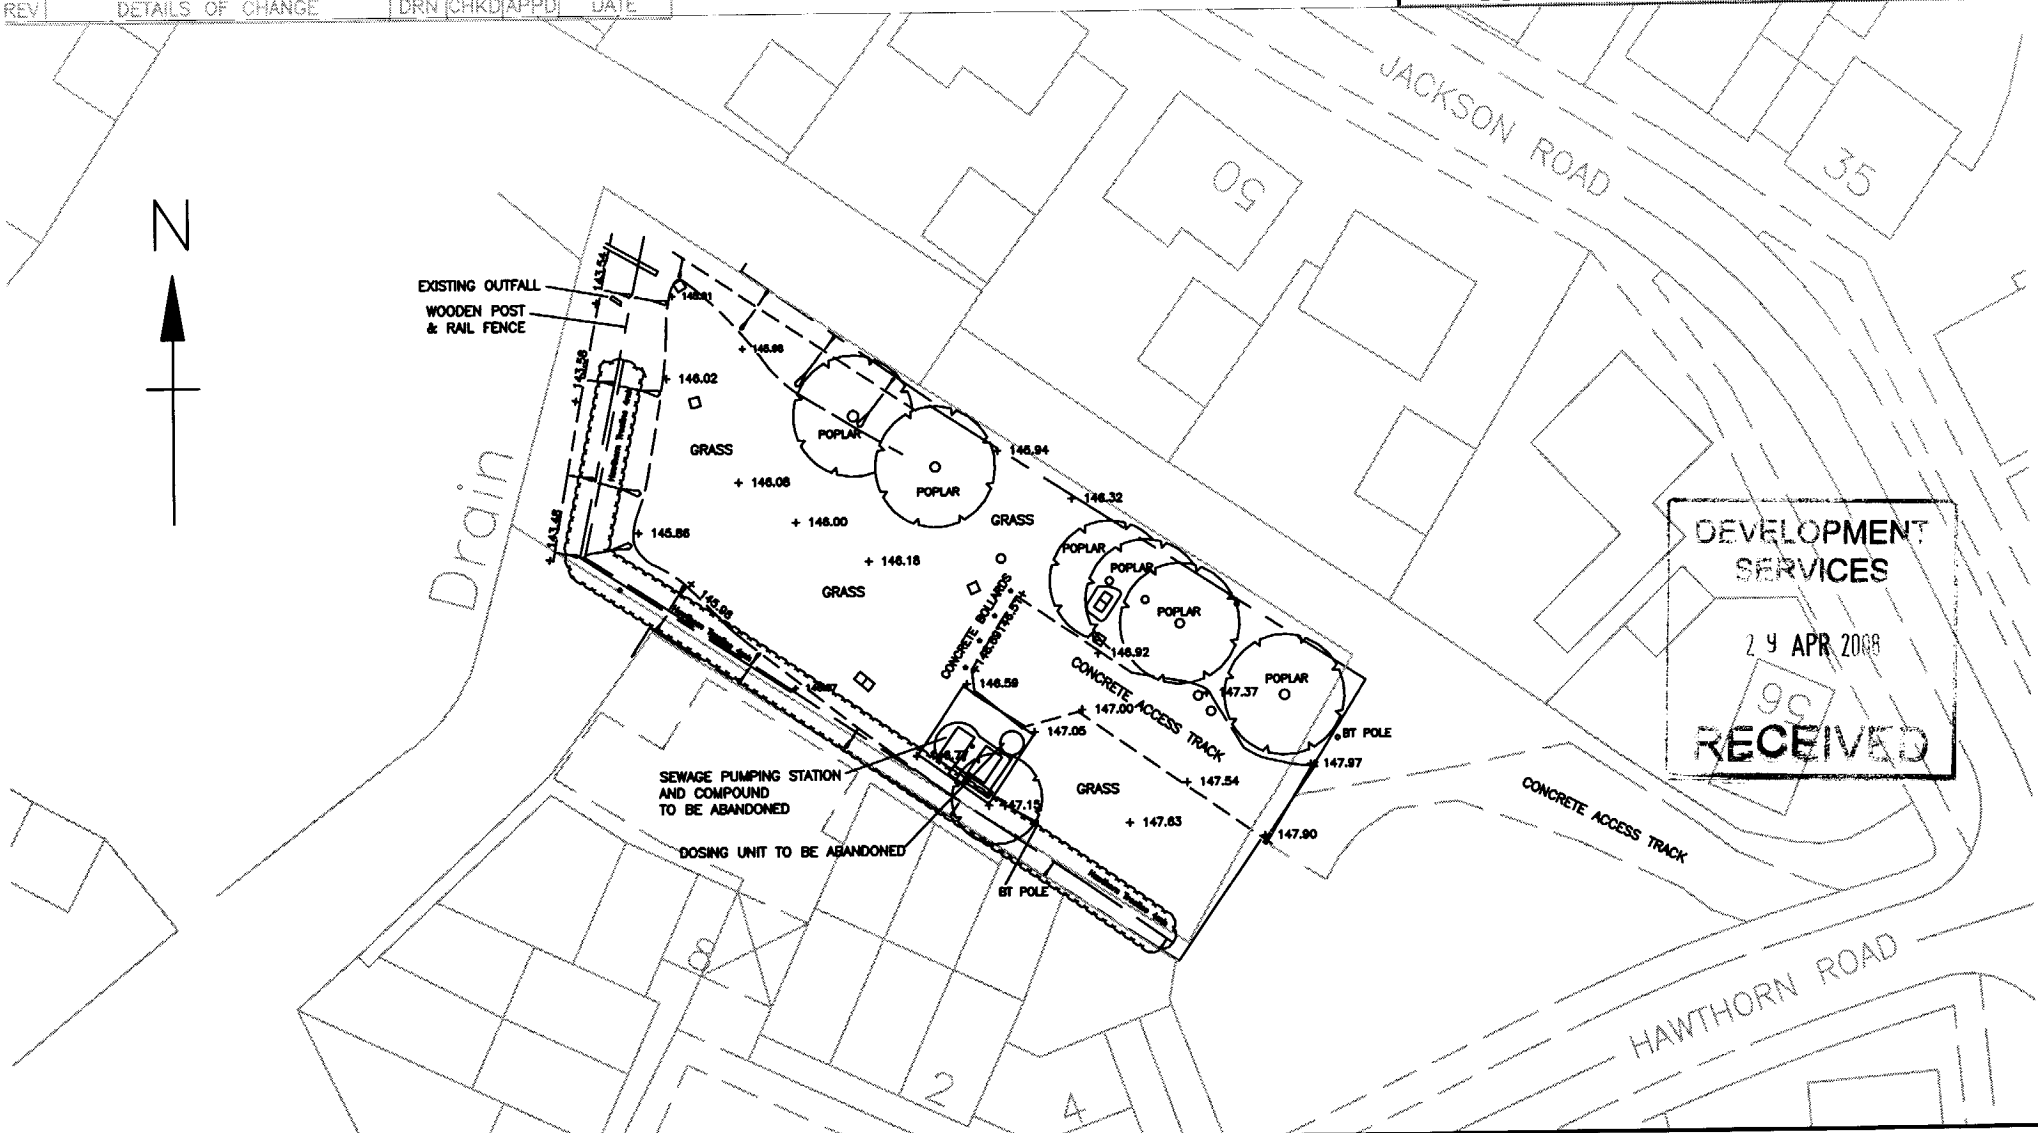

DEVELOPMENT SERVICES
29 APR 2008
RECEIVED

THIS DRAWING IS THE PROPERTY OF SEVERN TRENT WATER Ltd. AND MUST NOT BE COPIED OR REPRODUCED WITHOUT THEIR WRITTEN PERMISSION.

The material contained in this drawing has been based upon the Ordnance Survey map by Severn Trent Water Limited by permission of Ordnance Survey on behalf of the Controller of Her Majesty's Stationery Office.
© Crown copyright - Severn Trent Water Ltd - Licence number - WU298522
Document users, other than Severn Trent Water Business users, are advised that this document is provided for reference purpose only and no further copies should be made from it.

PROJECT TITLE

BAGWORTH SPS UID

Severn Trent Water

DRAWING TITLE

PLAN OF EXISTING SITE SHOWING ACCESS FROM THE PUBLIC HIGHWAY

ISSUE STATUS

DRAWING STATUS

SCALE	DRG NO	REV	ORIGINAL SHEET SIZE
1 : 500	S366641-CA003	-	A4