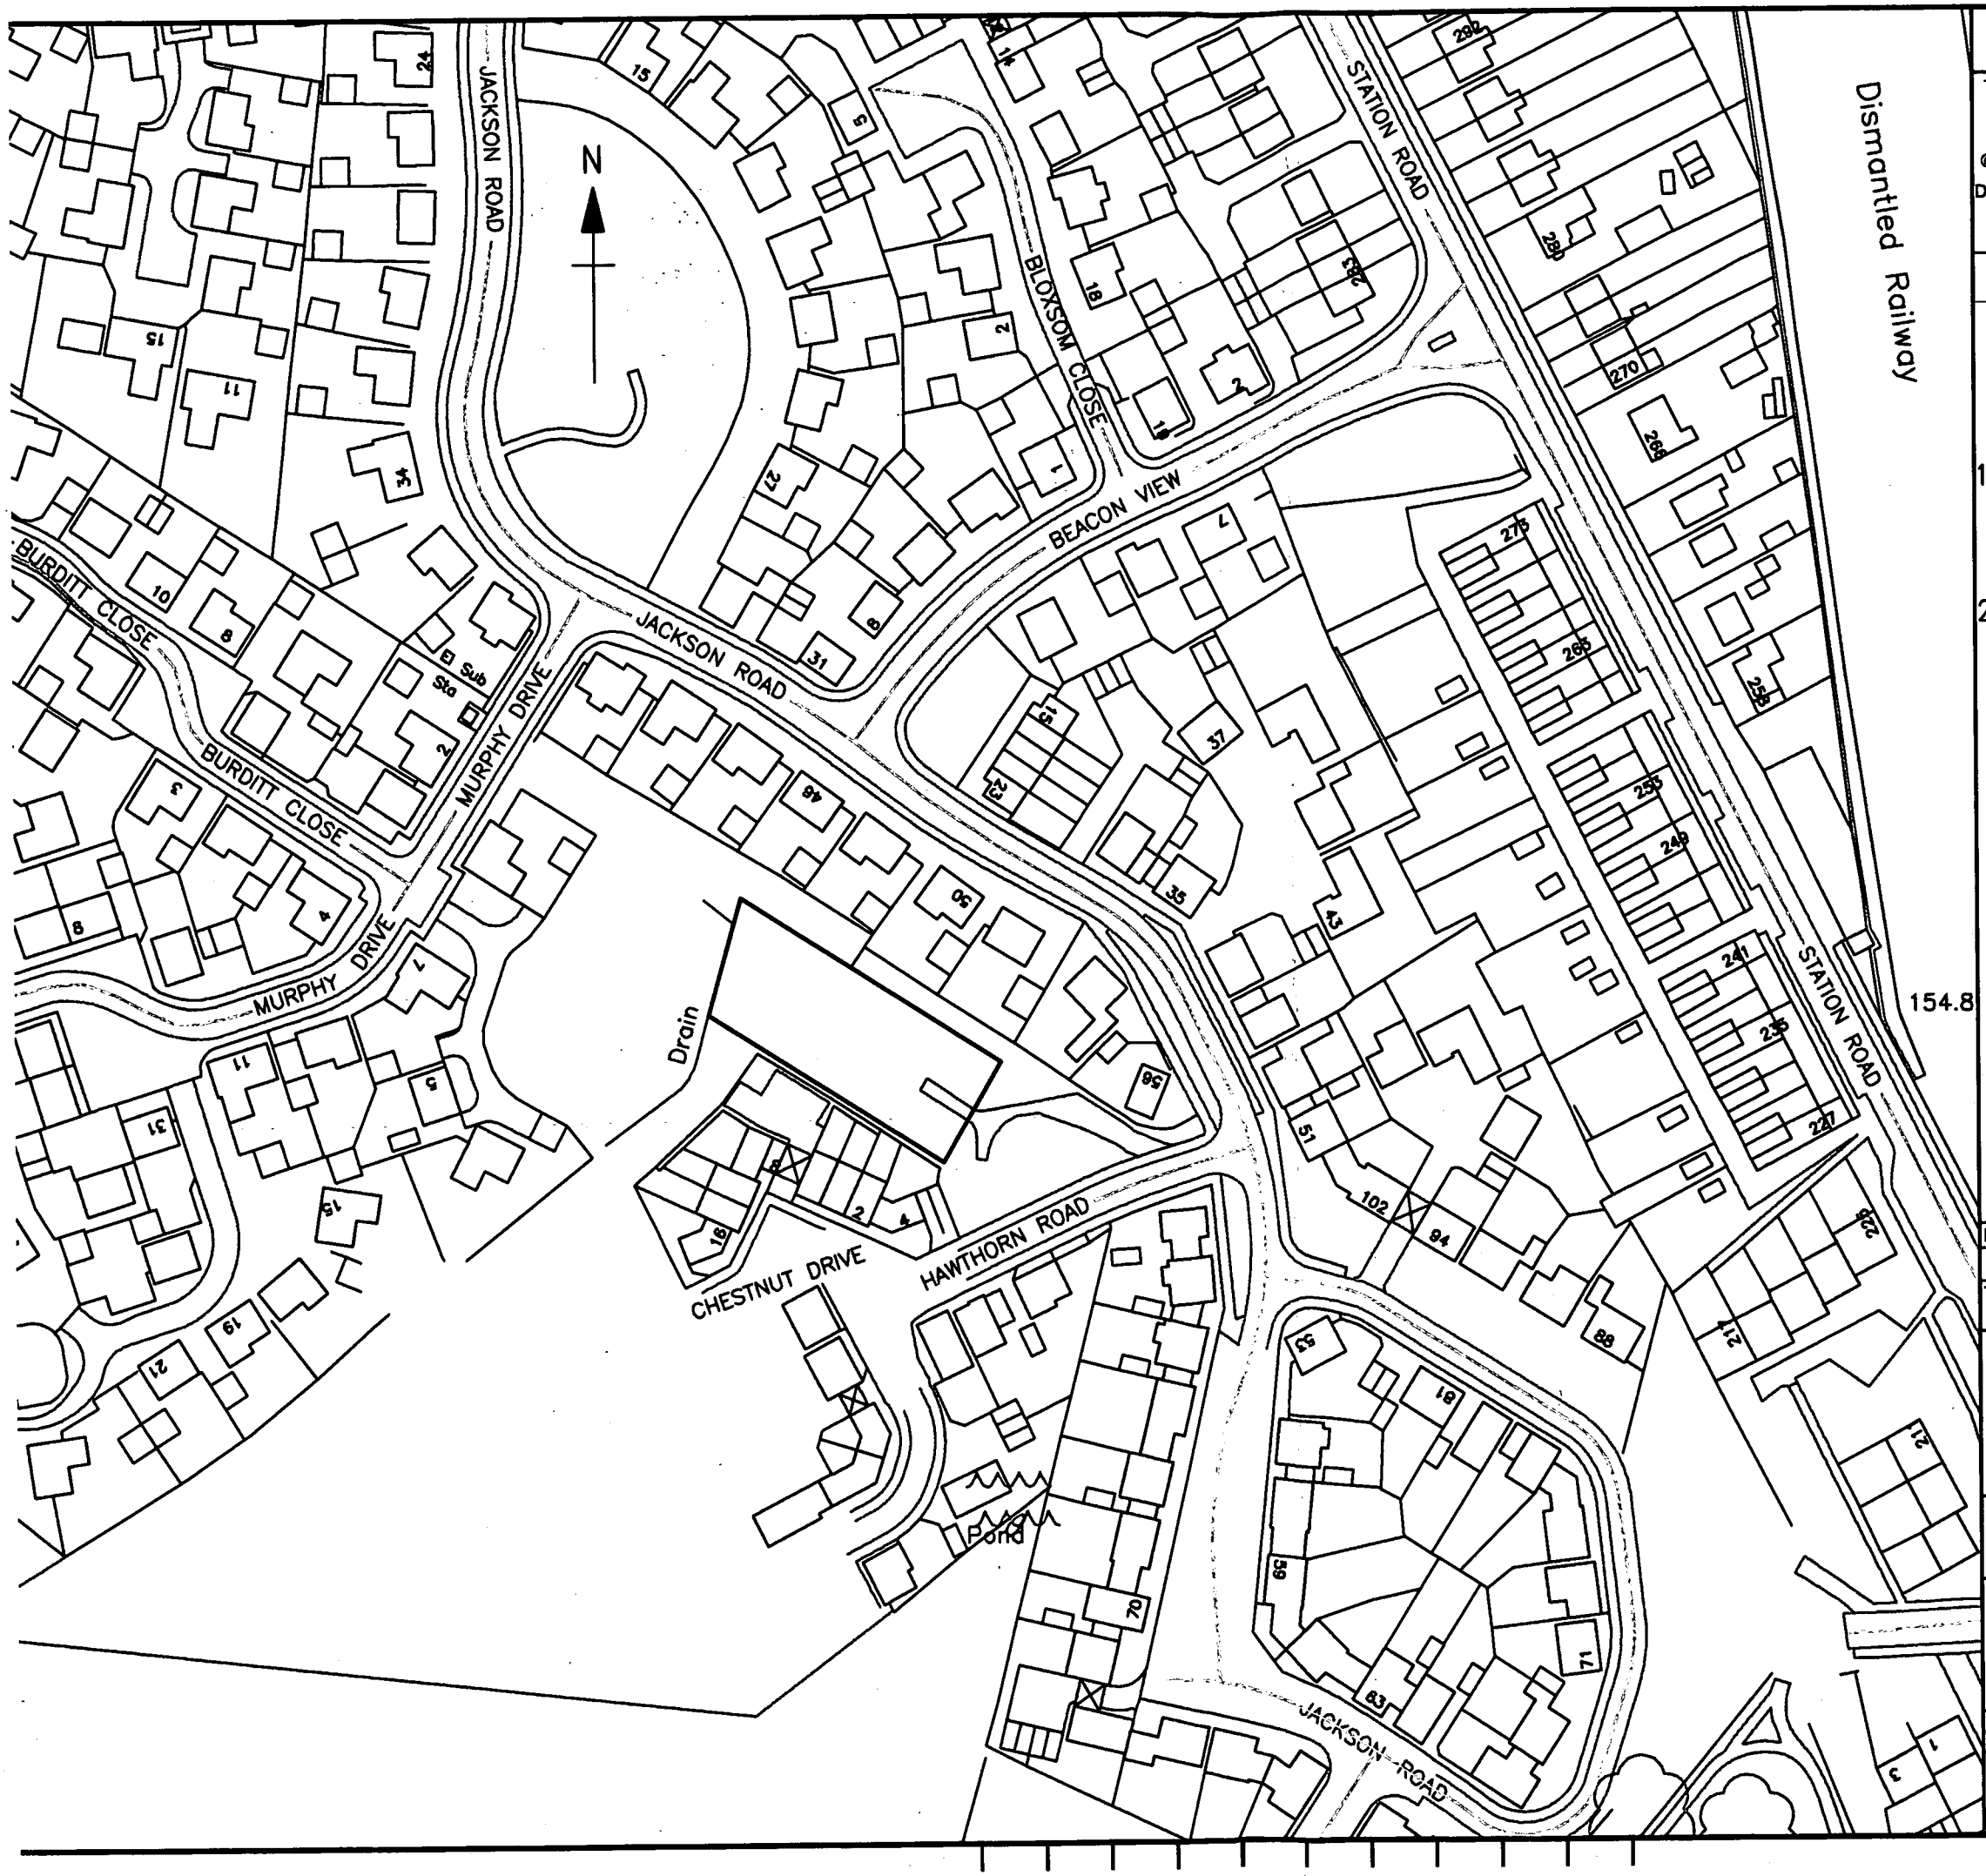

DO NOT SCALE
USE WRITTEN DIMENSIONS ONLY

The material contained in this drawing has been based upon the Ordnance Survey map by Severn Trent Water Limited by permission of Ordnance Survey on behalf of the Controller of Her Majesty's Stationery Office.

© Crown copyright - Severn Trent Water Ltd - Licence number - WU298522

Document users, other than Severn Trent Water Business users, are advised that this document is provided for reference purpose only and no further copies should be made from it.

HEALTH & SAFETY

SIGNIFICANT RESIDUAL RISKS

NO SIGNIFICANT RESIDUAL RISKS HAVE BEEN IDENTIFIED FROM DESIGN RISK ASSESSMENTS AT THIS STAGE OF THE PROJECT

1) Location: Bagworth, Leicestershire.
Extract from OS Plan SK 4408.
Grid ref: SK 441 089.

2) Land owned by Severn Trent Water Ltd.

DEVELOPMENT SERVICES
29 APR 2008
RECEIVED

REV	DETAILS OF CHANGE	DRN	CHKD	APPD	DATE
ORIGINATOR R O	DRAWN R Oram		DATE 13/03/08		

THIS DRAWING IS THE PROPERTY OF SEVERN TRENT WATER Ltd. AND MUST NOT BE COPIED OR REPRODUCED WITHOUT THEIR WRITTEN PERMISSION.

Severn Trent Water

PROJECT TITLE
BAGWORTH SPS UID

DRAWING TITLE
LAND OWNERSHIP PLAN

ISSUE STATUS -

SCALE	DRG NO	REV	ORIGINAL SHEET SIZE
1 : 1250	S366641-CA002	-	A3

© Severn Trent Water Ltd 20