
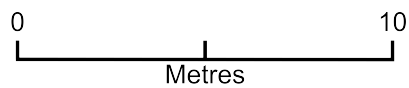


Archer Cottage

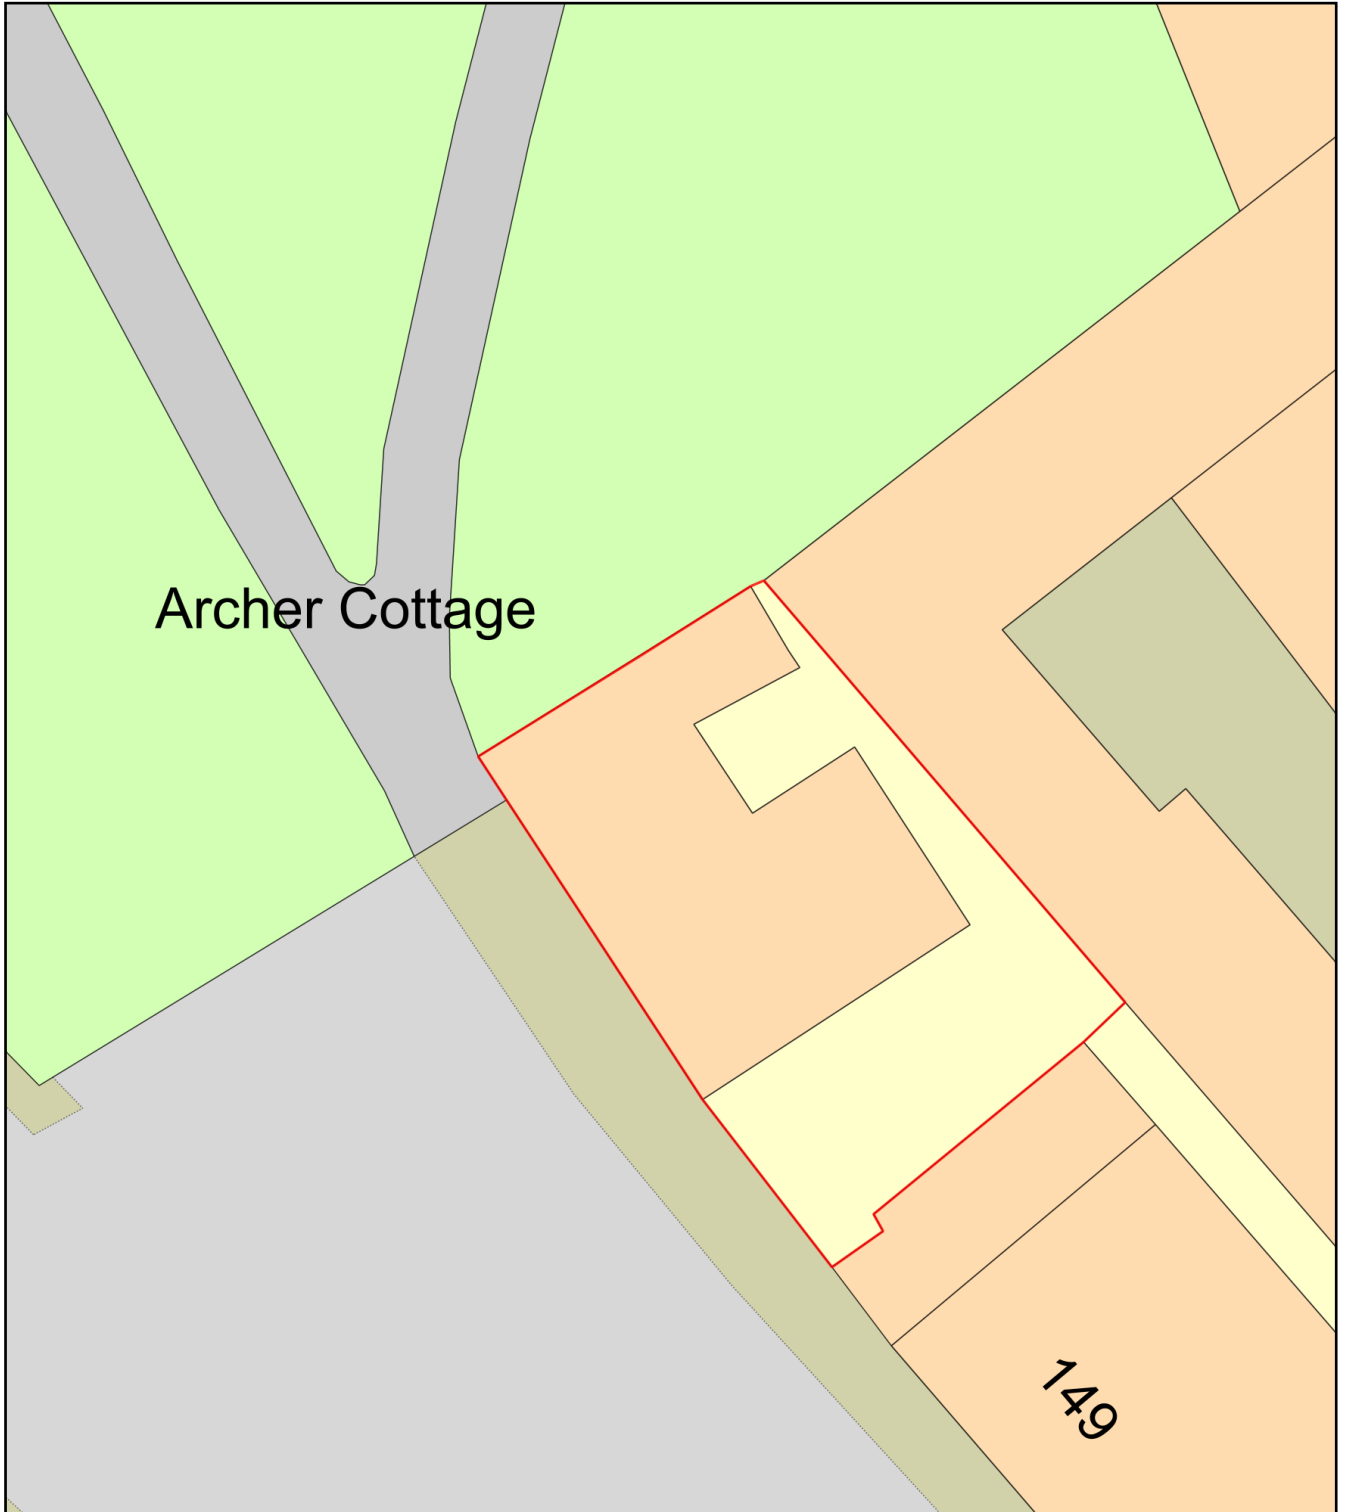

Plan Produced for: Kitty Cole

Date Produced: 11 Jul 2024

Plan Reference Number: TQRQM24193110402276

Scale: 1:200 @ A4