


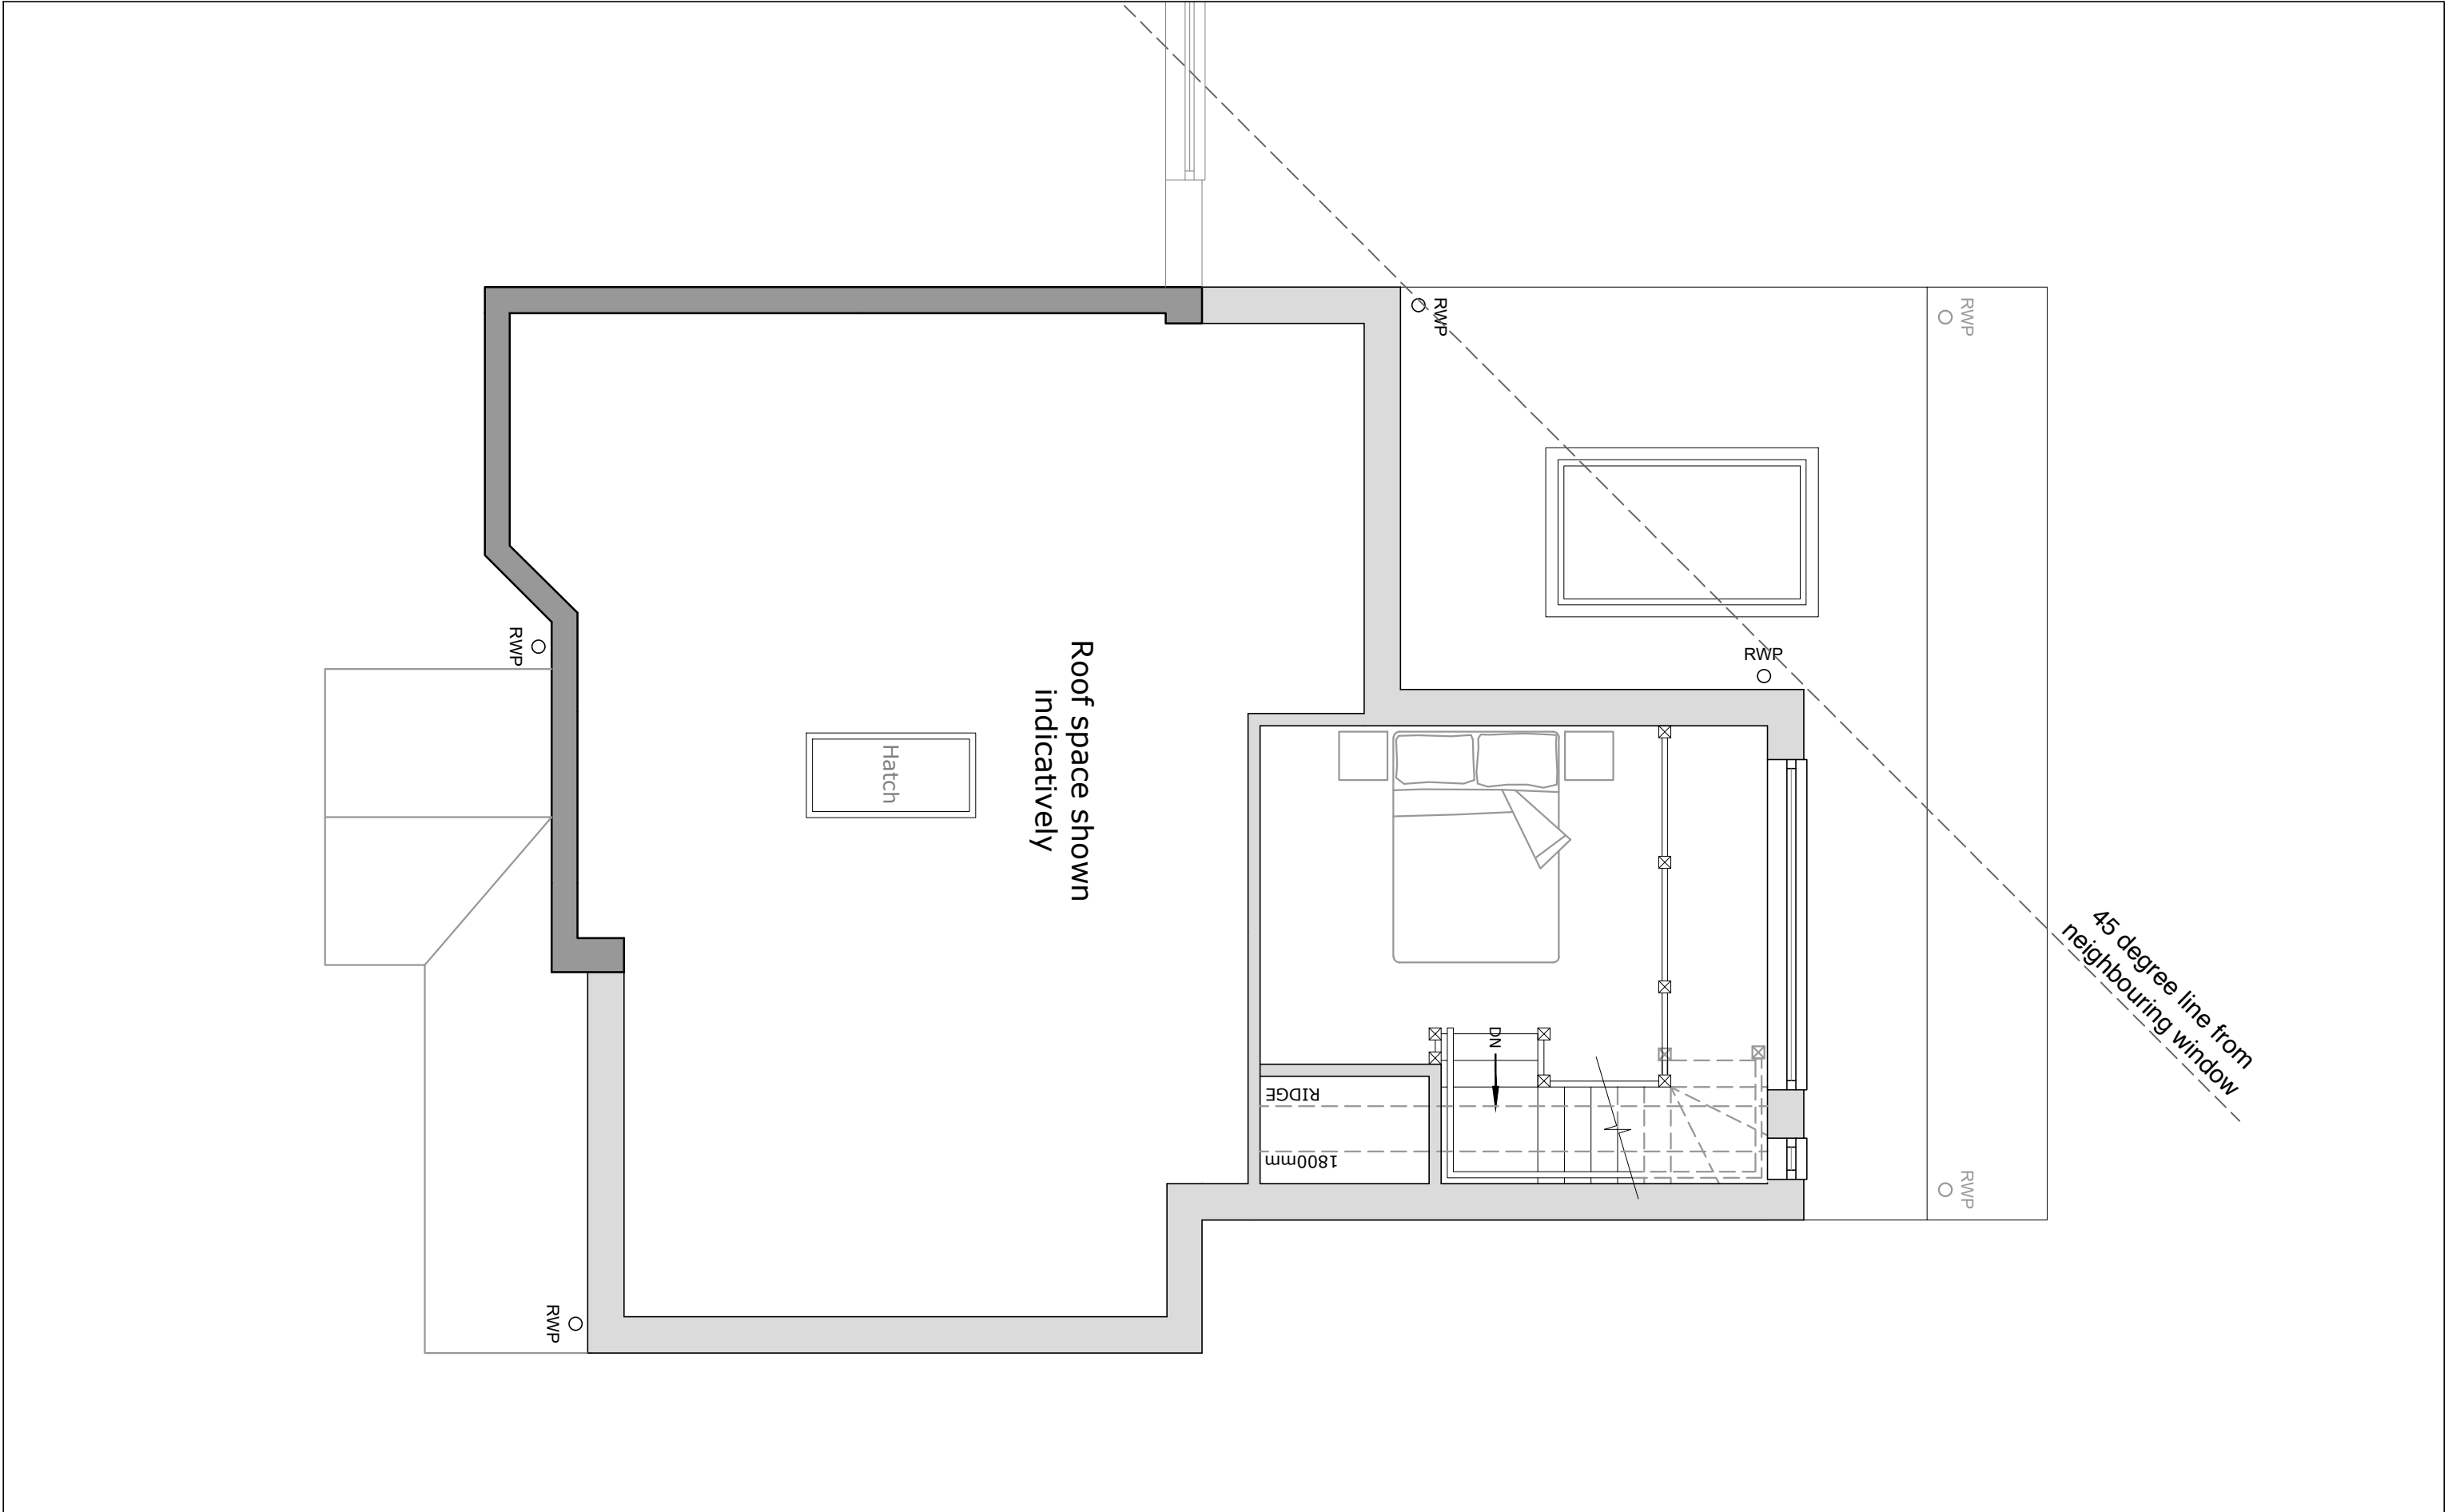

General Notes 1. Do not scale drawings except for the purpose of assessing a planning application. Figured dimensions govern. 2. All dimensions in mm unless otherwise stated. 3. All dimensions to be verified on site prior to works commencing. 4. All existing structure and any other otherwise concealed elements are assumed and are to be verified on site prior to works commencing. 5. All existing services are to be checked and confirmed on site by the contractor prior to works commencing. 6. Drawings are not to be used for the purpose of tender or construction except where expressly identified for such use in the drawing status section. 7. The Contractor is not to proceed with any works on site until confirming that all relevant planning conditions have been suitably discharged. 8. Drawings are to be read in conjunction with all other relevant architectural, structural, civil, M&E and any other drawings, specifications and reports produced in connection with the project. 9. Indigo Architecture shall be notified in writing of any discrepancies, ambiguities, omissions or errors prior to works commencing. 10. Drawings remain the property of Indigo Architects at all times and are issued and licensed strictly for the use prescribed in the drawing status section by the identified client on the project for which they are provided. Drawings are not to be used for any other purpose and are issued on condition that they are not copied, reproduced, retained or disclosed to any unauthorised person, wholly or in part, without the express written consent of Indigo Architecture. 11. Indigo Architects shall be notified in writing of any change to the approved specification, building materials or products prior to installation. Where there is an alteration product and performance details must be forwarded to the Building Control Officer for approval prior to installation.
--

1:50 Paper Scale Check (mm)

0

1000

2000

3000

4000

© Indigo Architects 2024

PL3

17/04/24

Revised to comments

CB

PL2

20/03/24

Revised to suit 45° rule

CB

PL1

11/01/24

Planning Issue

CB

P01

10/01/24

Client Review Issue

CB

Rev.

Date

Reason for issue

Chk.

Rev.

Date

Reason for issue

Chk.

Key

Drawing Status
For Planning Approval

Legend

INDIGO

T: 0133 254 1691

E: studio@indigoarchitects.co.uk

Darley Abbey Stables, Abbey Road, Darley Abbey, DE22 1DS

Client

Leigh-Roy MacFarlane

Project

0490

Number

11-02

Revision

PL3

Scale at A3

1:50

Date

09/01/23

Drawn By

AWE

Project

53 Hollycroft

Title

Proposed Second Floor
GA Plan