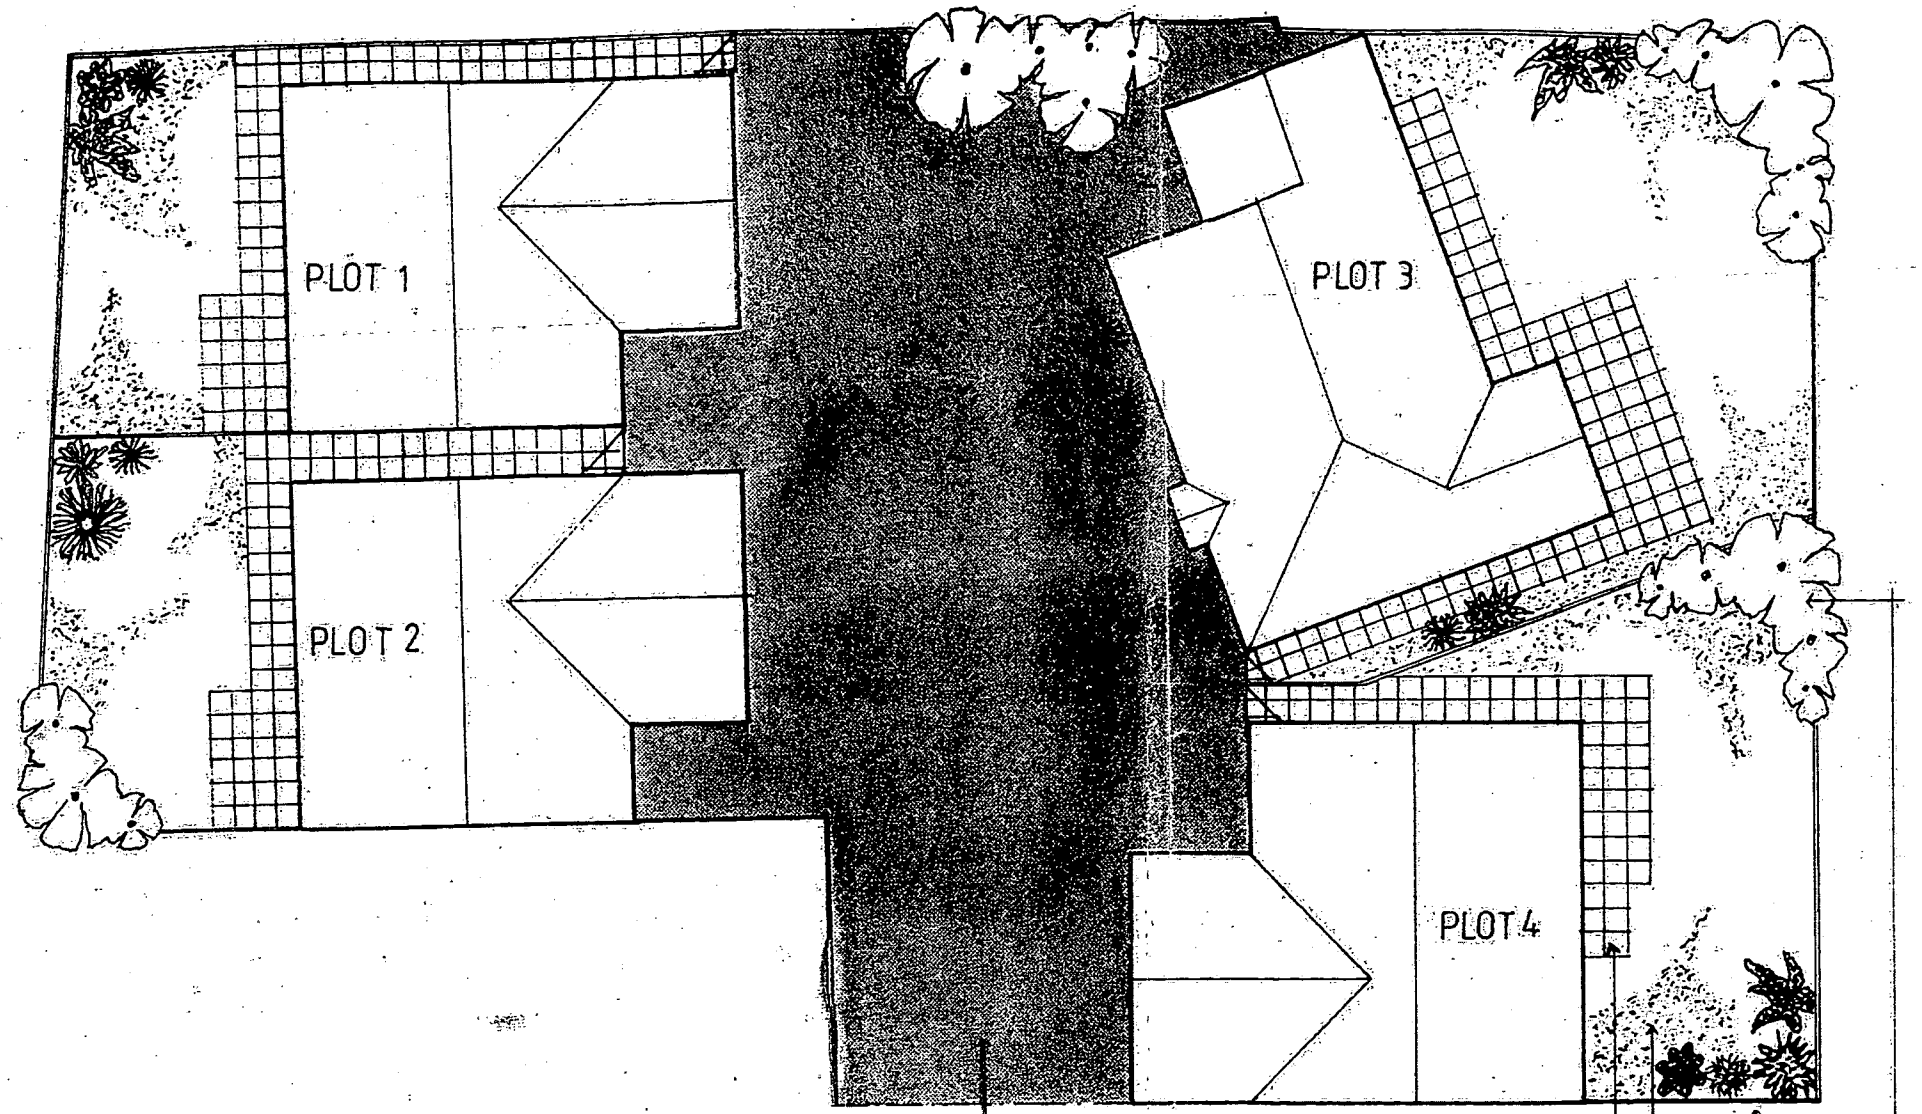


block-paved courtyard

paved patio areas

grass lawned areas

low level shrub planting and ground cover

tree planting

Building Plan Services
87 LOTHAIR ROAD
LEICESTER LE2 7QE
Telephone (0116) 244 0150

IF IN DOUBT, ASK!

ALL DIMENSIONS TO BE SITE CHECKED BY BUILDING CONTRACTOR PRIOR TO COMMENCEMENT OR ORDERING OF MATERIALS. DO NOT SCALE

ALL WORKS TO BE EXECUTED TO THE SATISFACTION OF THE LOCAL AUTHORITY AND TO COMPLY WITH ALL CURRENT BUILDING REGULATIONS PLANNING REQUIREMENTS BRITISH STANDARDS AND CODES OF PRACTICE.

BUILDING CONTRACTOR TO ENSURE THAT WORK IS ONLY UNDERTAKEN IN ACCORDANCE WITH THE OFFICIALLY APPROVED PLAN.

WHERE EXISTING DRAIN RUNS ARE SHOWN THESE ARE ASSUMED ONLY. BUILDING CONTRACTOR TO ASCERTAIN ACTUAL POSITION AND FLOW DIRECTION PRIOR TO COMMENCEMENT.

ELECTRICAL AND HEATING INSTALLATIONS ARE NOT SHOWN UNLESS SPECIFICALLY REQUESTED BY CLIENT.

CLIENT TO CHECK THAT THE PROPOSALS DO NOT CONFLICT WITH ANY RESTRICTIVE COVENANTS WHICH MAY BE IN THE TITLE DEEDS.

NO PART OF THE PROPOSAL SHOULD ENCROACH BEYOND ANY BOUNDARY UNLESS THE PRIOR WRITTEN CONSENT OF THE OWNER OF THE ADJOINING PROPERTY HAS BEEN OBTAINED.

ALL DIMENSIONS IN MILLIMETRES

No	Date	Revisions

Client
J Singh / D Kaur

Drawing title
landscaping layout

Scale
1:200

Drawn by
RJF/NJB

Date
August 2004

Drg. No.
HP3157/c/2

Rev.

© Copyright