
DEVELOPMENT SERVICES
20 SEP 2007
RECEIVED

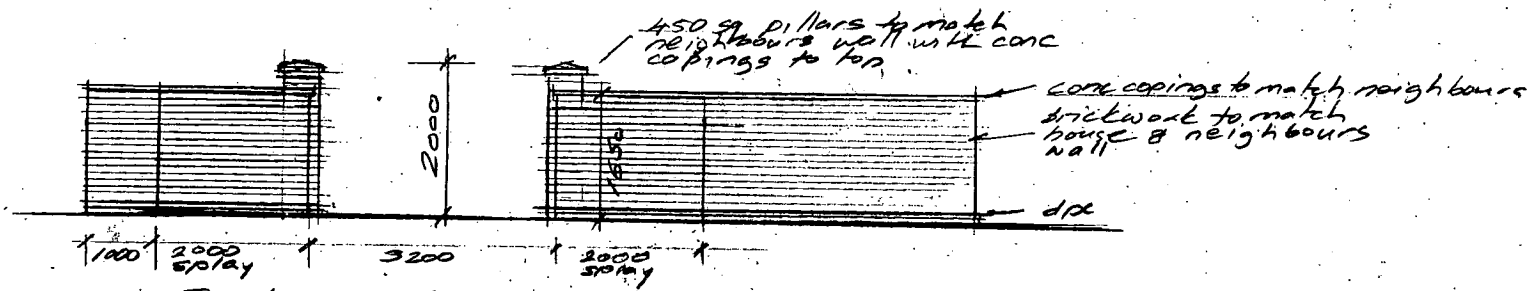

Front Elevation on Wall. 1:100

a) 24/9/07 splay shown.

Martin S Dennis Architectural Technician 10 Wesley Close Sapcote LE9 4HY Tel 01455 272275	Proposed New Wall 7 Sapcote Road Burbage
Scale 1:100 date 17/7/07 drg no M1072/4a	For Mr & Mrs Berrie