

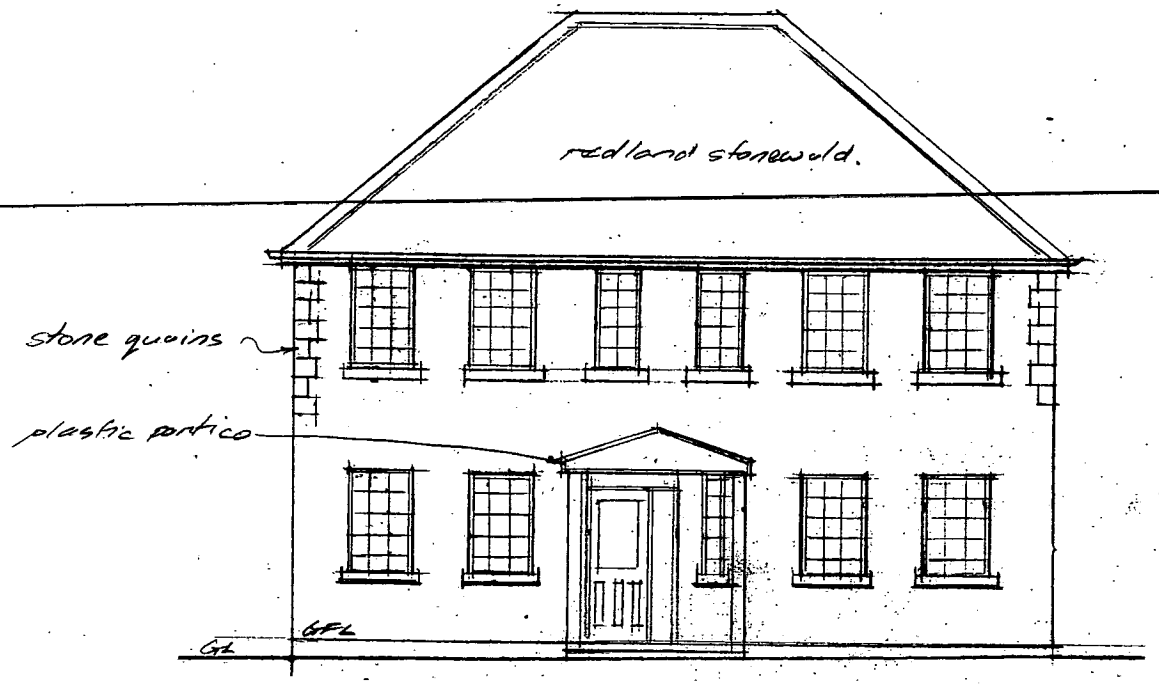



Front Elevation

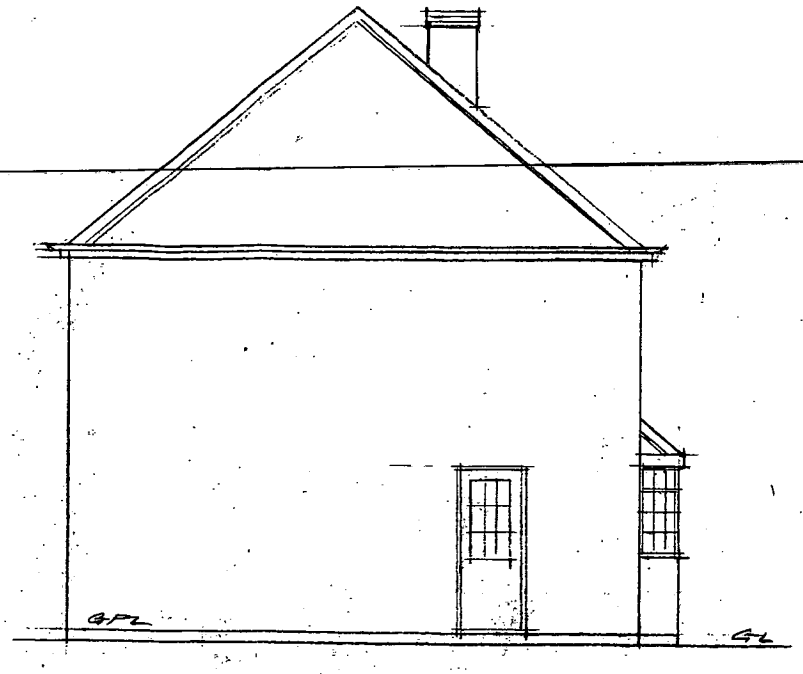

Side Elevation

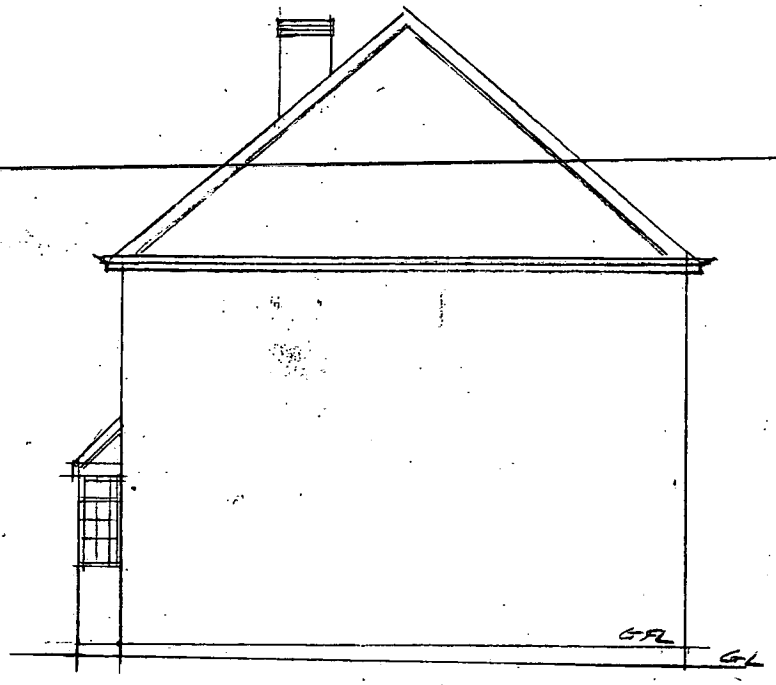

Side Elevation

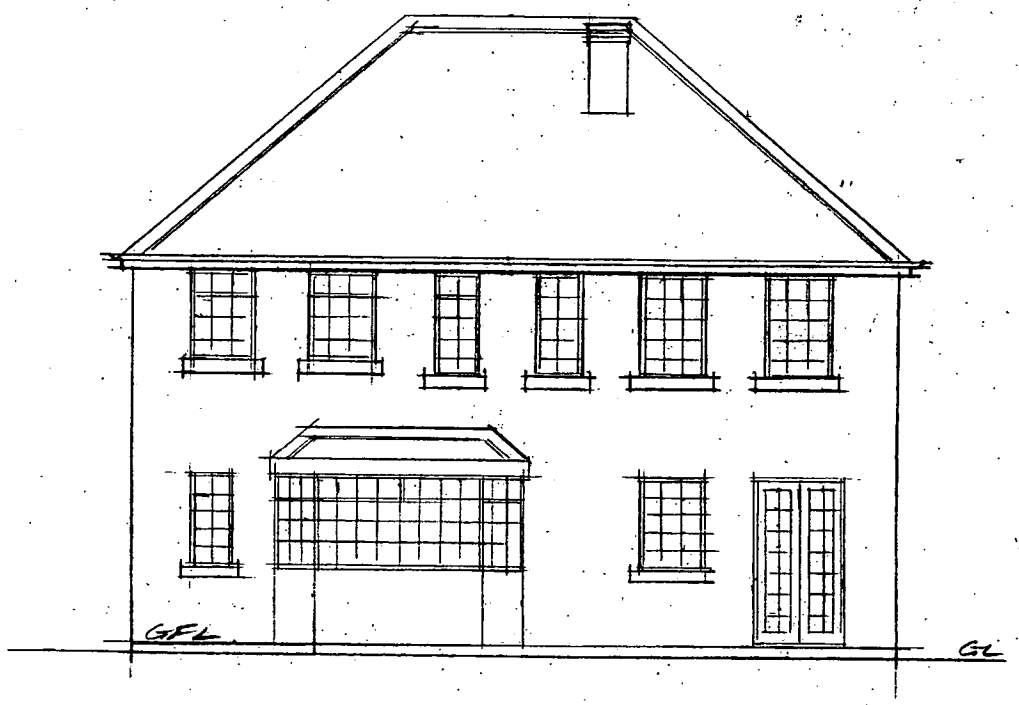

Rear Elevation

Existing Elevations

DEVELOPMENT SERVICES
28 SEP 2007
RECEIVED

Martin S Dennis Architectural Technician 10 Wesley Close Sapcote. Leics LE9 4HY Tel 01455 272275	Proposed 2 Storey Rear Extension 7 Sapcote Road Burbage. For Mr & Mrs Berrie
scale 1:100 date 5/7/07 drg no M1072/2	