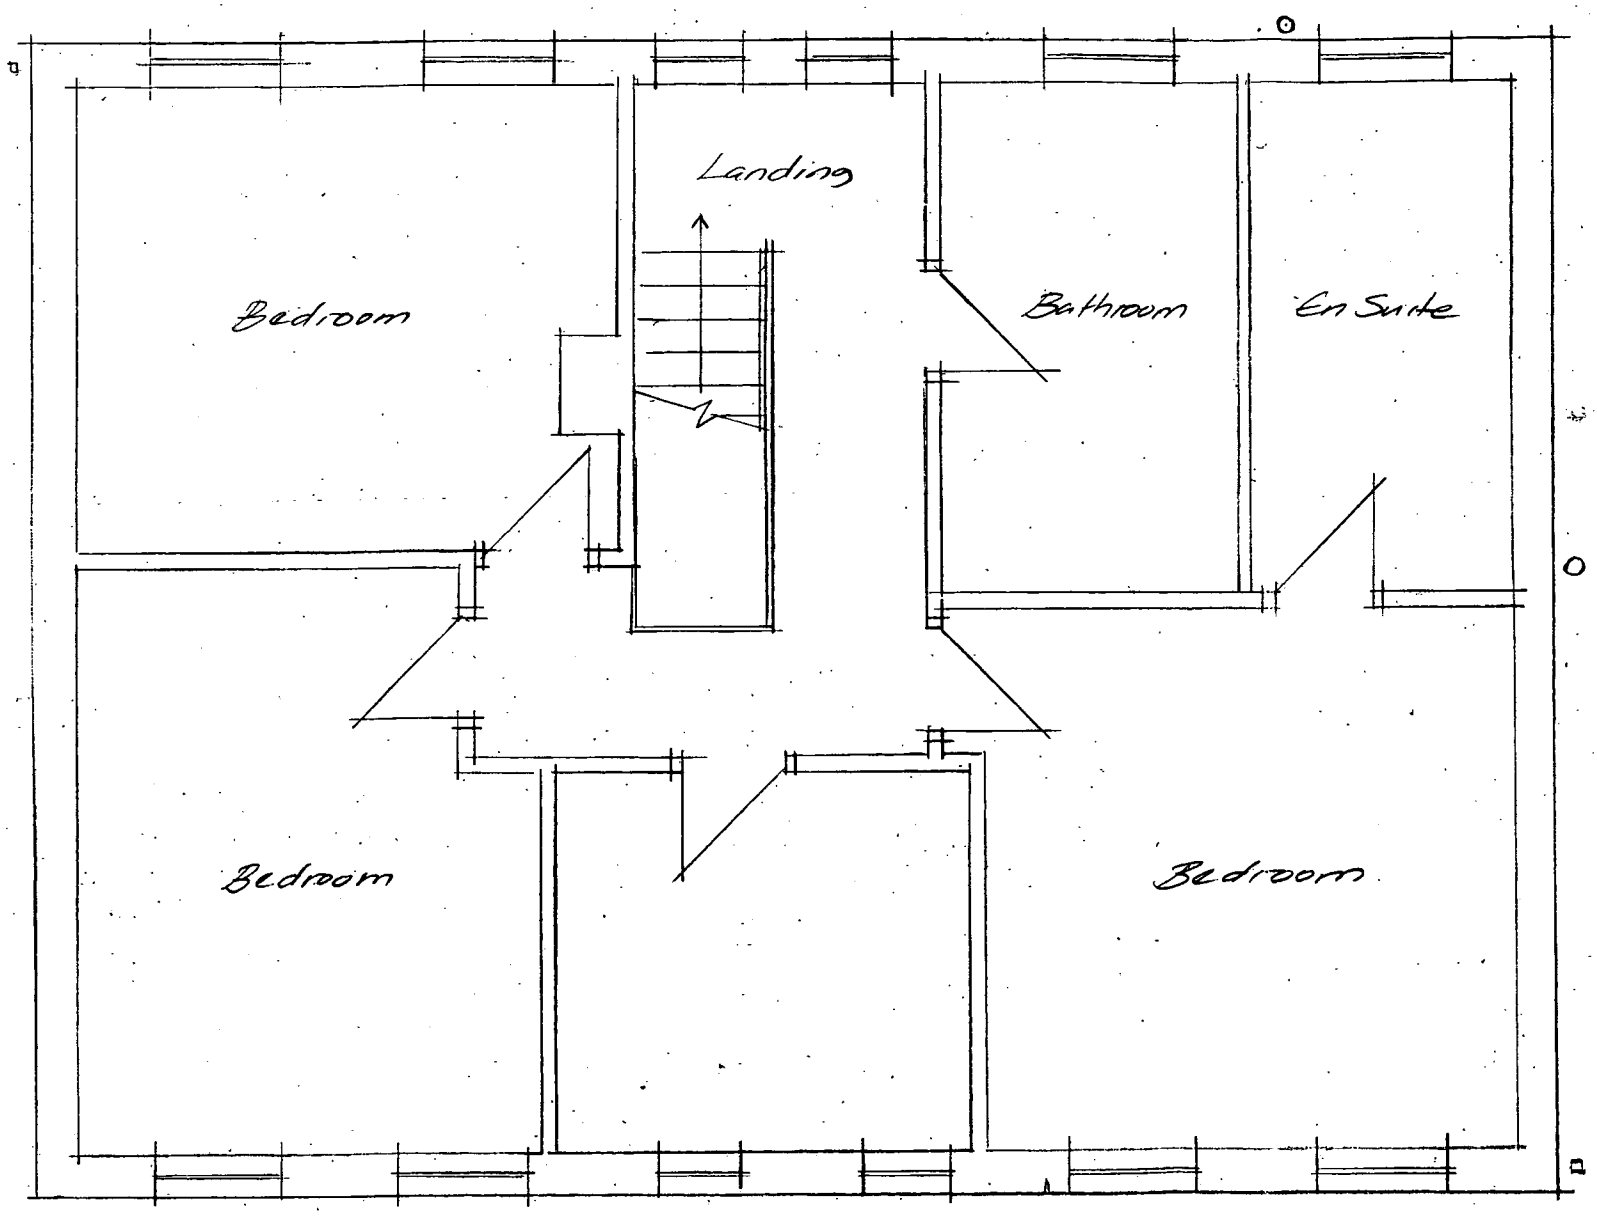


Existing First Floor.

DEVELOPMENT. SERVICES
28 SEP 2007
RECEIVED

a. 7. 5 07 re-drawn

Martin S Dennis
Architectural Technician
10 Wesley Close
Sapcote. Leics LE9 4HY
Tel 01455 272275

Proposed 2 Storey Rear Extension
7 Sapcote Road
Burbage

scale 1:50
date 7/9 [illegible]
M1072/3a

For Mr & Mrs R[illegible]