



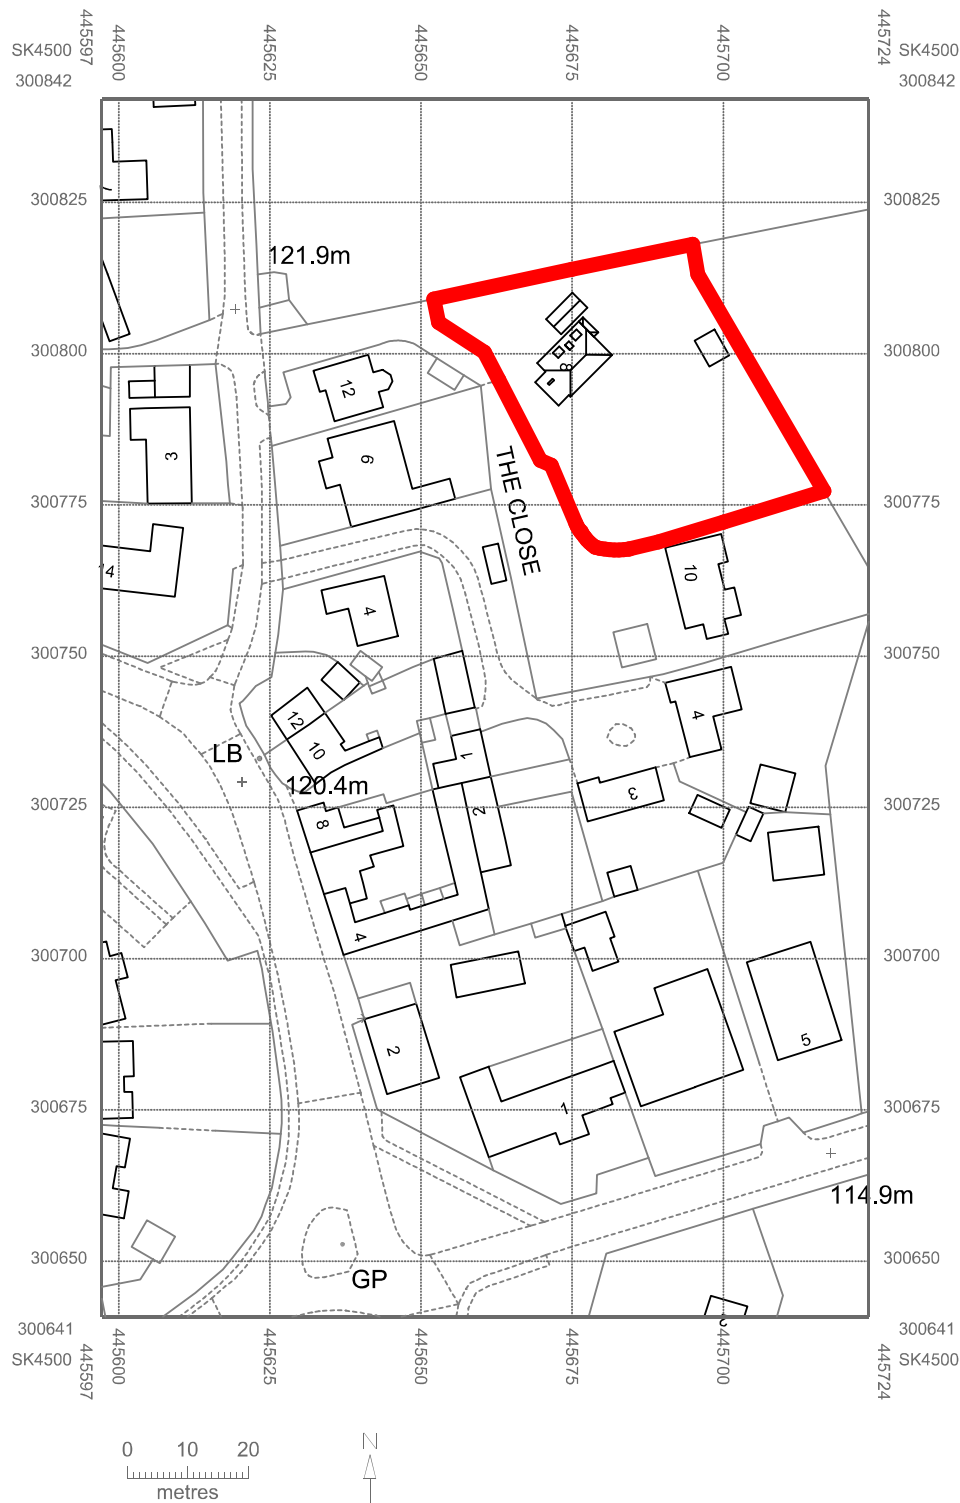

© Crown copyright 2023 Ordnance Survey 100053143

Rev	Date	Description	By
A	09.02.23	Blue line amended and shared access shown	sAh

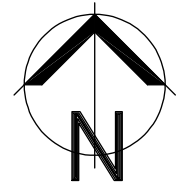

sturch

Tel: 07948 382917 e:lstuarch@gmail.com

Project

Proposed Extensions and Alterations
8 Desford Lane
Kirkby Mallory

Client

Mr H Ward

Drawing

Location Plan

Drg No: 01-2342_00 Rev #

Scale 1:1250 @A4 Date 20.12.23