


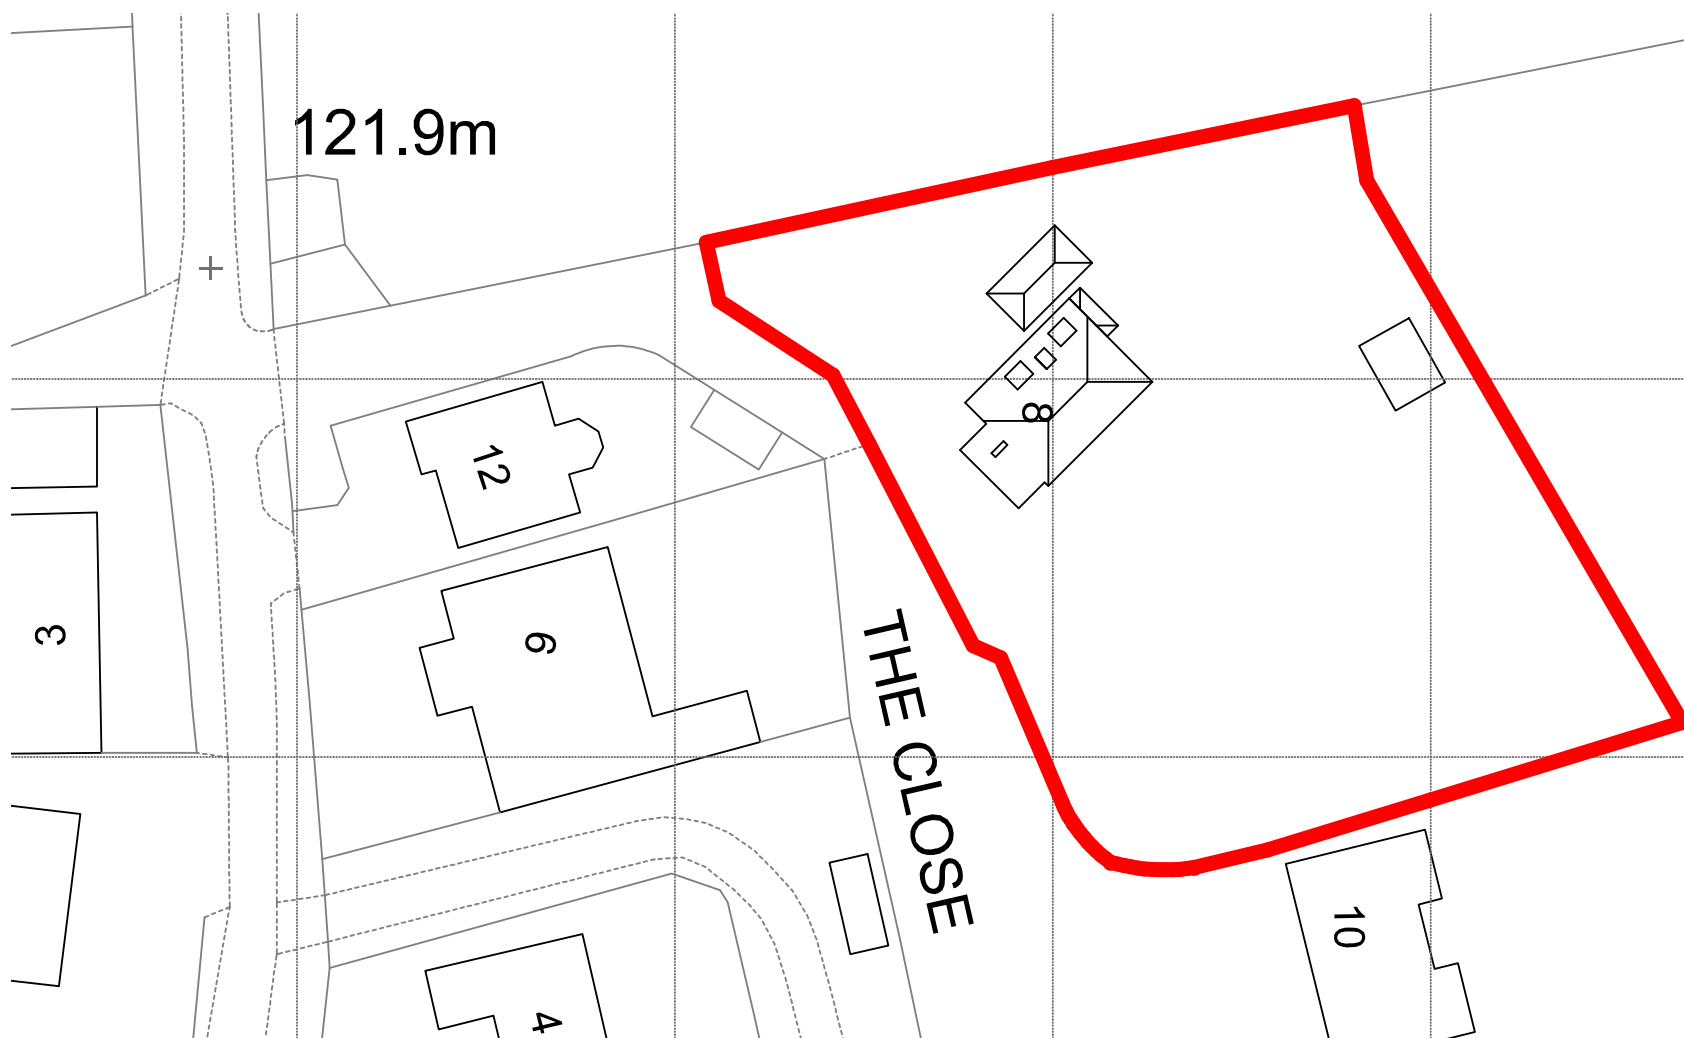


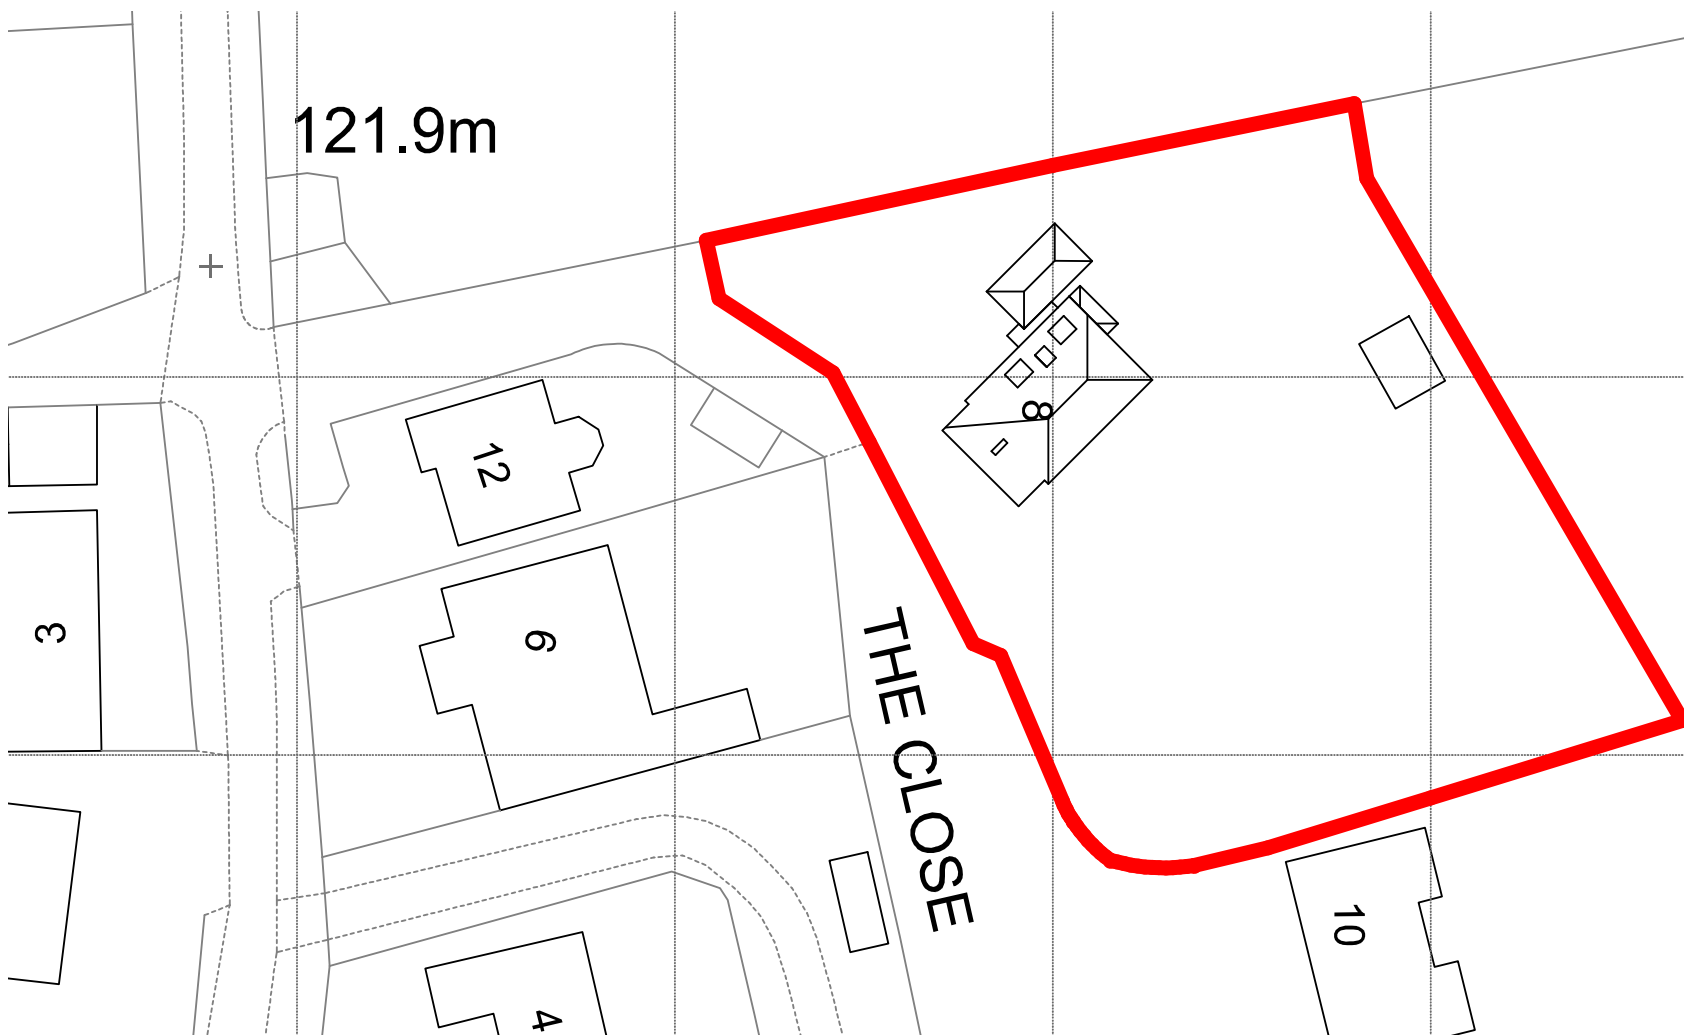

EXISTING BLOCK PLAN

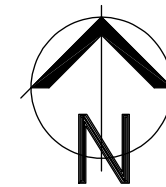

PROPOSED BLOCK PLAN

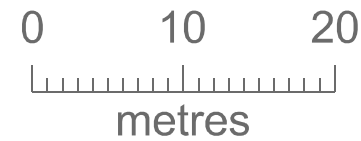

Printed or electronic copies of the plan can be scaled for planning purposes.

This drawing is issued for the sole and exclusive use of the named recipient. Distribution to any third party is on the strict understanding that no liability is accepted by Stuarth for any discrepancies, errors or omissions that may be present, and no guarantee is offered as to the accuracy of information shown. © Crown Copyright 2007. All rights reserved. Licence number 100020449

Rev	Date	Description	By
A	05.03.23	Snug window amended	sAh

Notes
No change to existing car parking on site



Project
Proposed Extensions and Alterations 8 Desford Lane Kirkby Mallory
Client
Mr H Ward
Drawing
Existing and Proposed Block Plans
Drg No: 02-2343_00 Rev A
Scale 1: 500 UOS @A3 Date 01.02.24