



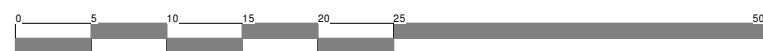

Dropped kerb to be extended subject to drop kerb application to LCC Highways.

Sign post to be relocated subject to LCC approval.

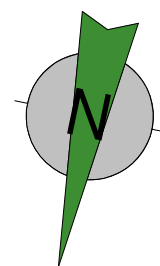

Client Dev Patel				hayward ARCHITECTS LTD 19 Station Road Hinckley Leicestershire LE10 1AW Tel: 01455 635 665 Fax: 01455 618 971 www.hayward-architects.co.uk	
Project Proposed Houses 84 Mount Road Hinckley	Scale 1:500	Sheet A3	Job No. 23 58 Drawing No. 02 A		
	Date Sept 2023				
Drawing Block Plan	Author MO	Checked by ZLM	Drawing Status Planning		
THE COPYRIGHT OF THIS DRAWING IS VESTED IN HAYWARD ARCHITECTS LTD. REPRODUCTION IN ANY FORM, EITHER IN WHOLE OR IN PART IS FORBIDDEN WITHOUT THE PRIOR WRITTEN PERMISSION OF THE COPYRIGHT HOLDER. DO NOT SCALE FROM DRAWING AND ONLY FIGURED DIMENSIONS ARE TO BE USED					