


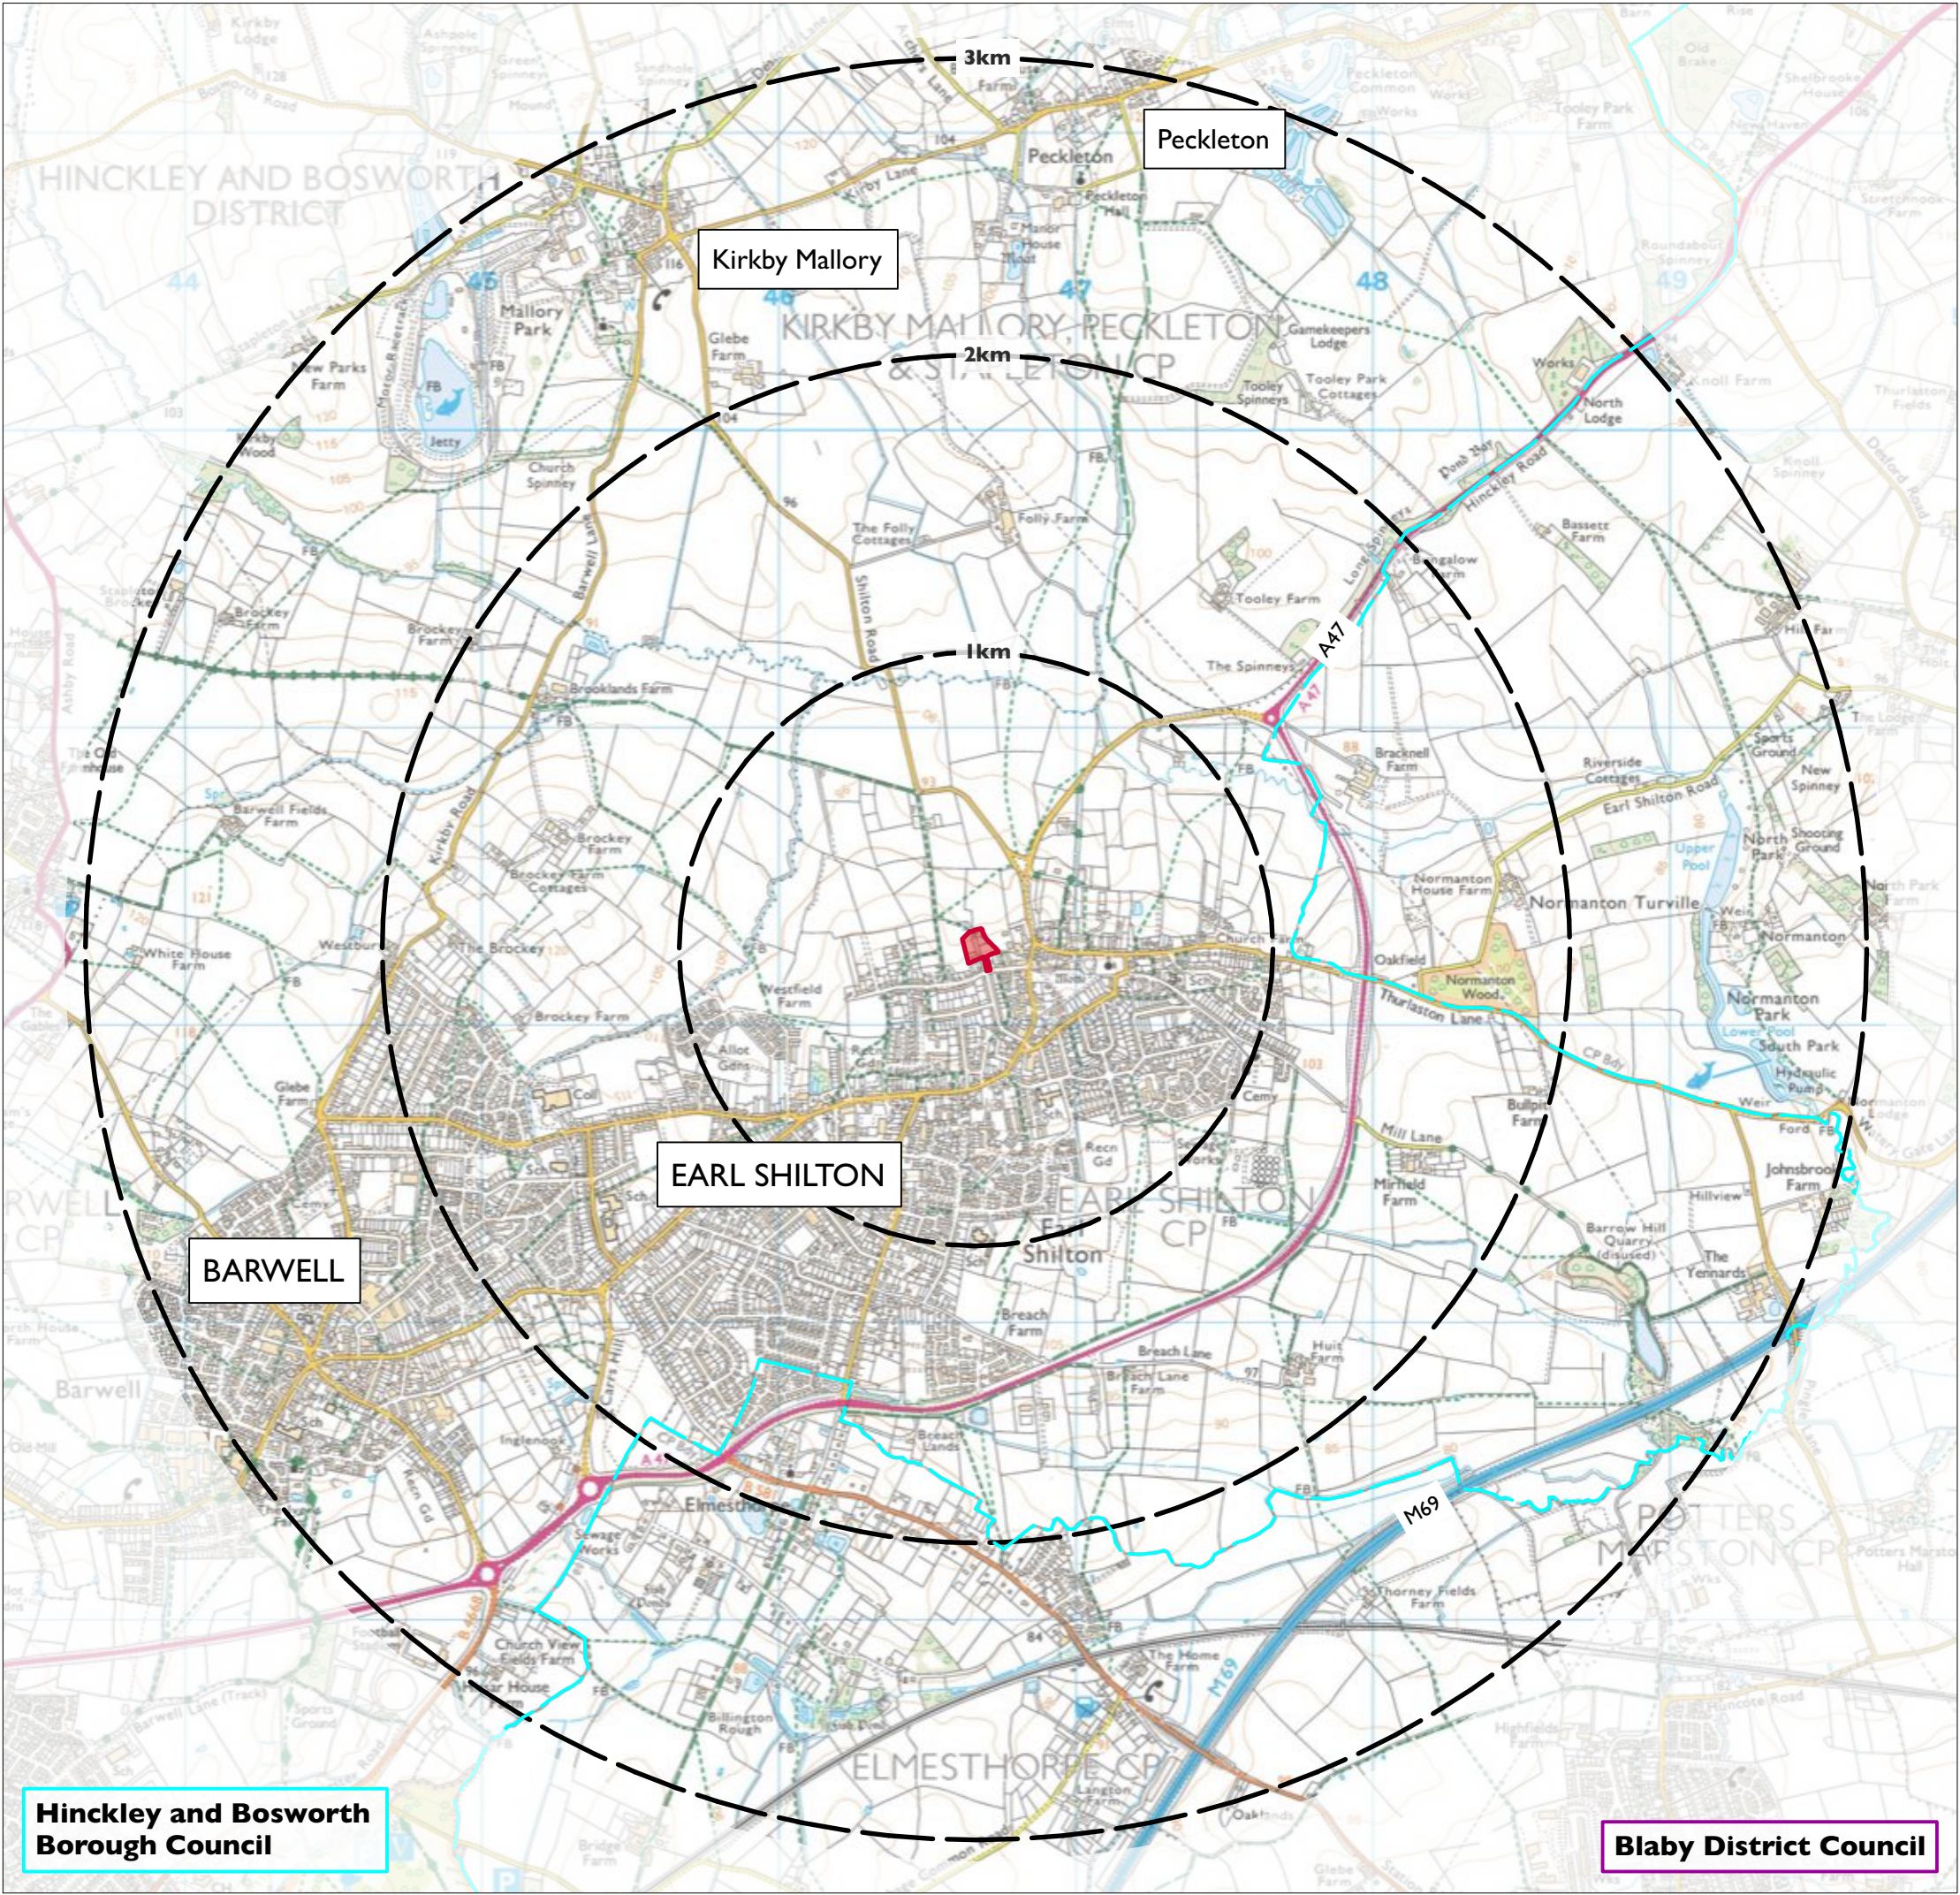


KEY

Site Boundary

District Boundary

NOTES:
1. Site boundary based on HSSP drawing 8883-03-03B Site plan.

REVISIONS:
- Initial Issue: 14th December 2023.
A 20th February 2024/je. Graphical amendments made.

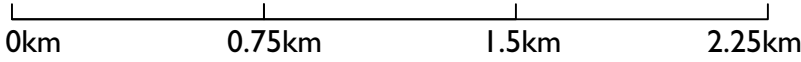

1311 801 A

I:11,250@A1
I:22,500@A3

N

SITE LOCATION

KEATS LANE, EARL SHILTON

© DSA 2024
Do not scale the drawing. Drawing intended for **PLANNING** purposes ONLY.

0115 981 8745 dsa-ed.co.uk

