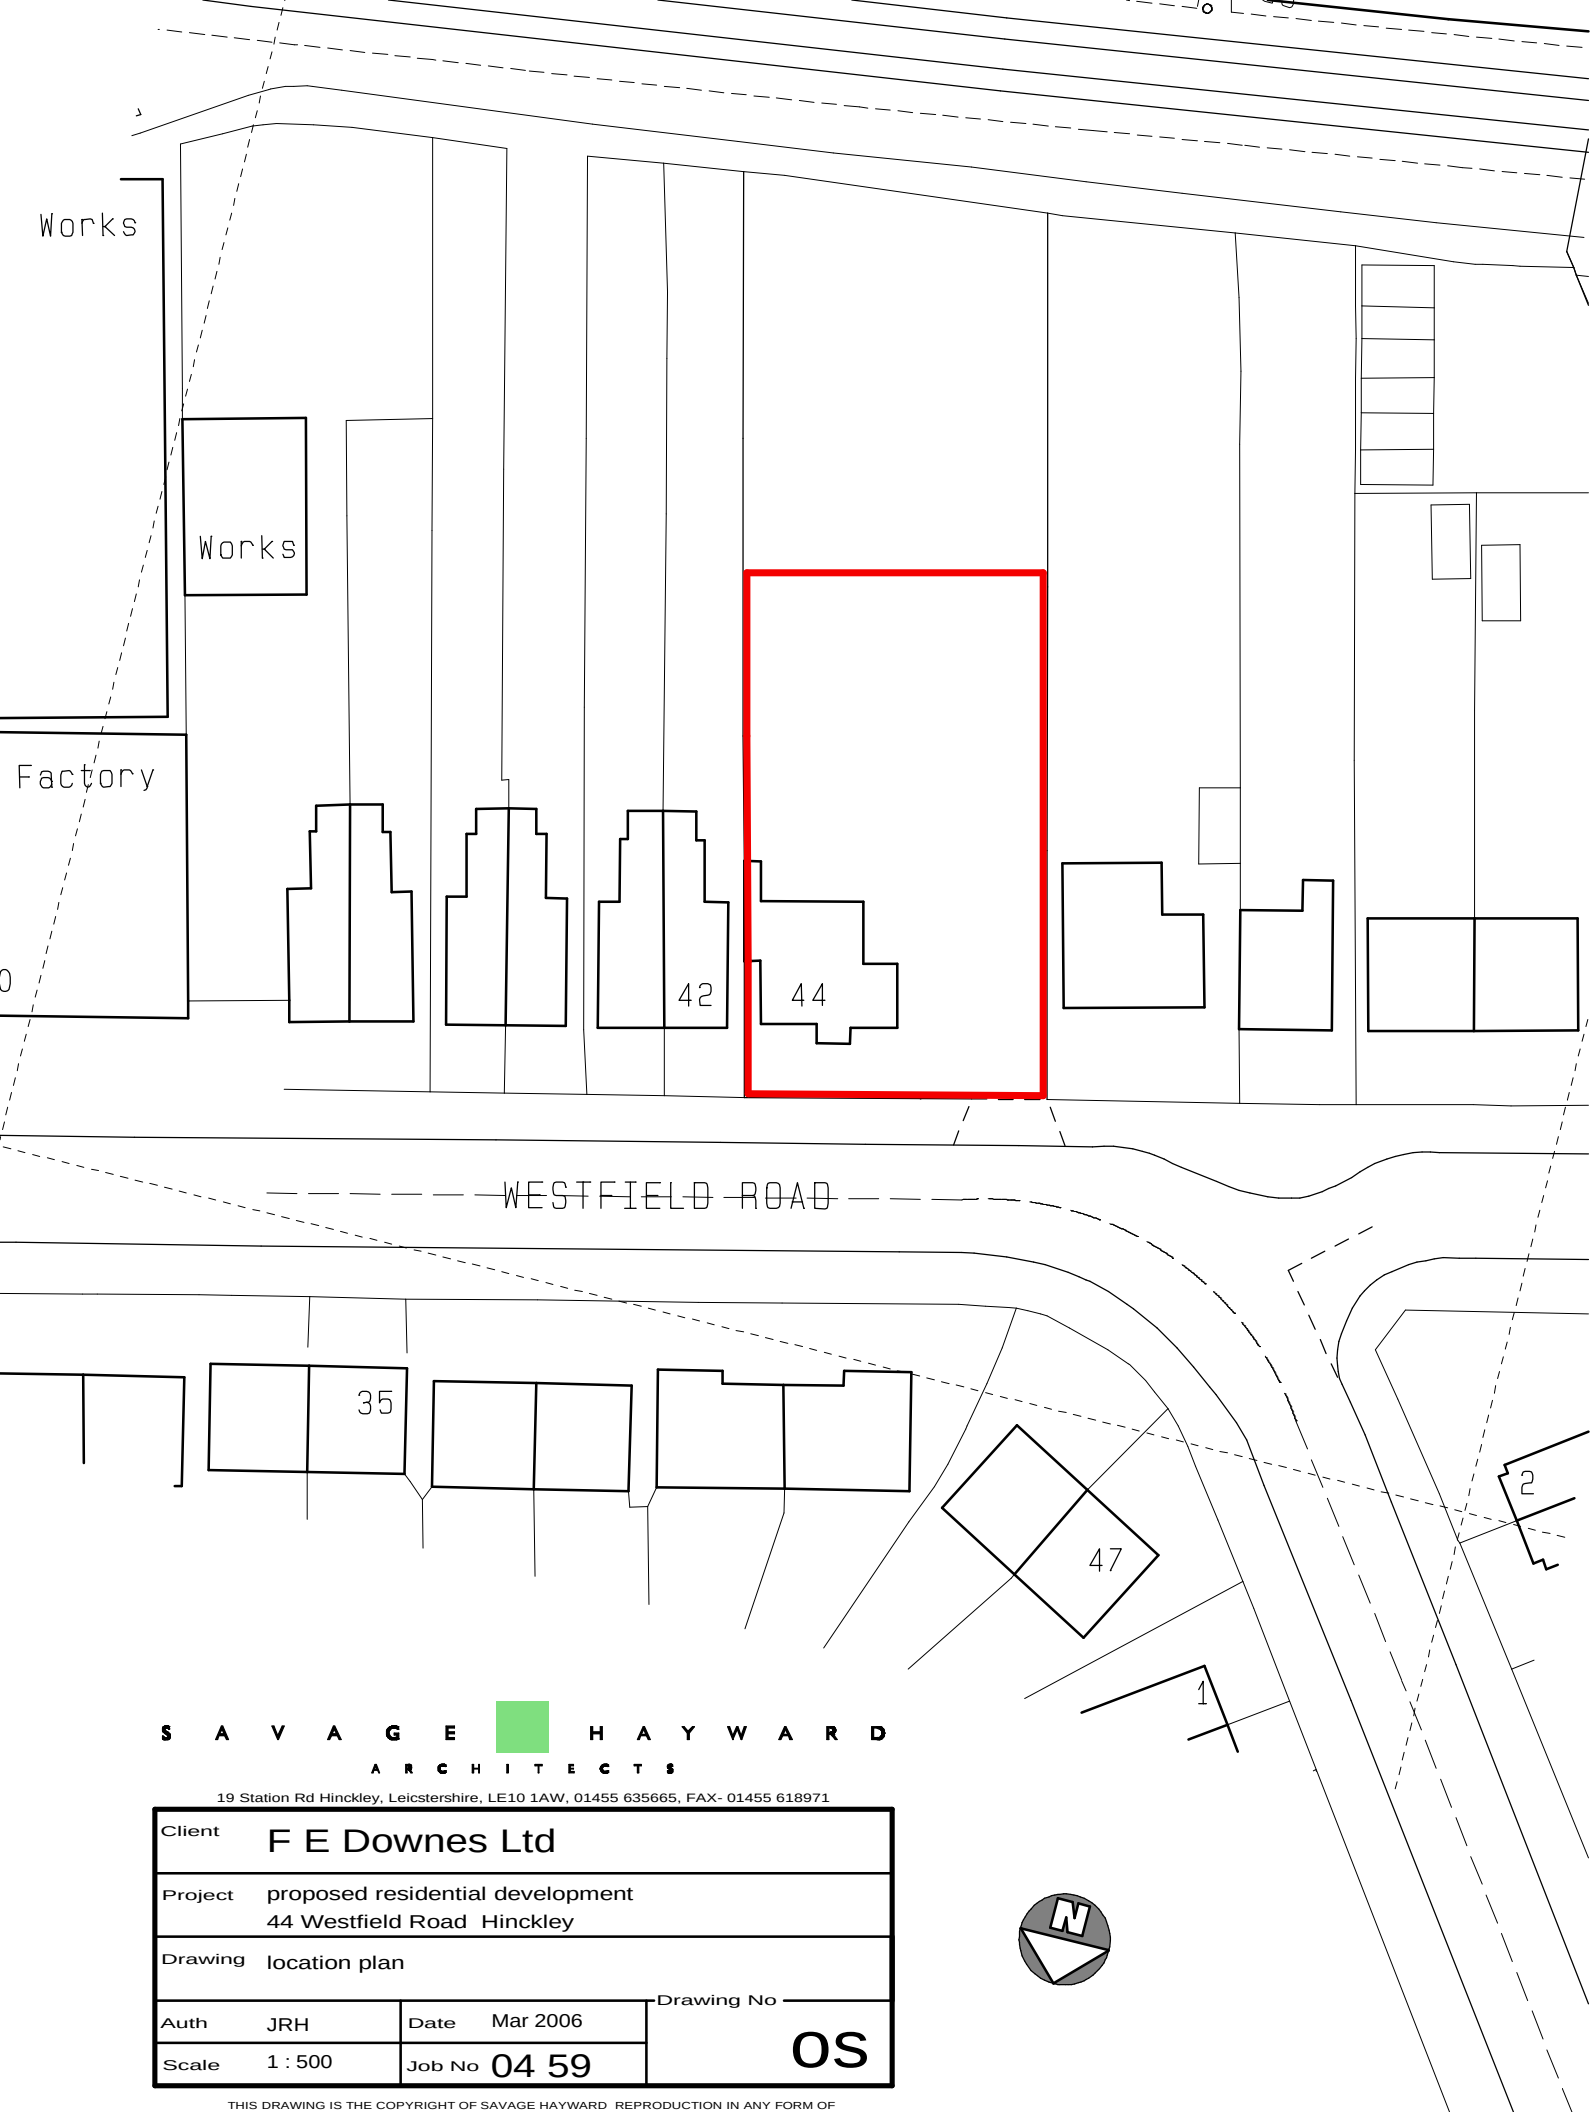


S A V A G E H A Y W A R D
A R C H I T E C T S

19 Station Rd Hinckley, Leicstershire, LE10 1AW, 01455 635665, FAX- 01455 618971

Client	F E Downes Ltd		
Project	proposed residential development 44 Westfield Road Hinckley		
Drawing	location plan		
Auth	JRH	Date Mar 2006	Drawing No OS
Scale	1 : 500	Job No 04 59	

THIS DRAWING IS THE COPYRIGHT OF SAVAGE HAYWARD REPRODUCTION IN ANY FORM OF